


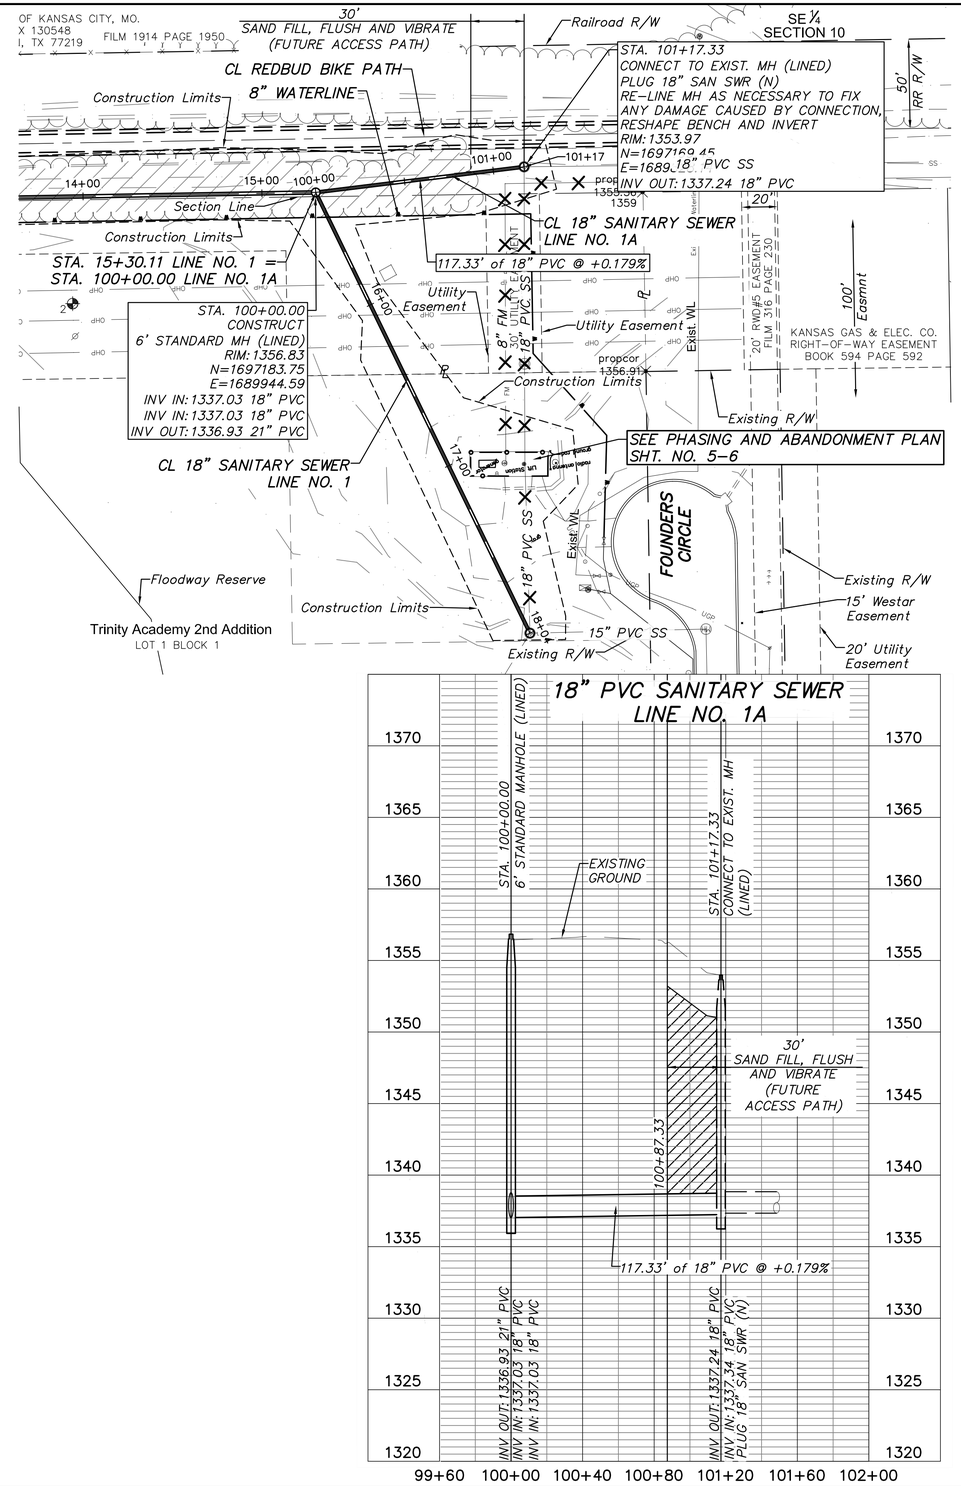


TREE REMOVAL

| No. | Date | By | Approved | Revision |
|---|---|---|---|---|
| | | | | |

REDBUD BIKE PATH
SANITARY SEWER EXTENSION
21" MAIN

CITY OF WICHITA, KANSAS
GARY JANZEN, P.E. – CITY ENGINEER
C.O.W. Project #468-85371 O.C.A. #828130

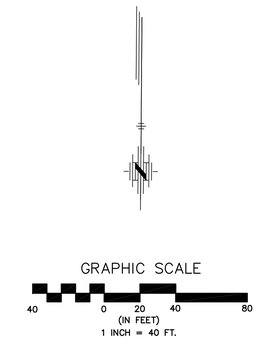POE & ASSOCIATES, INC.
CONSULTING ENGINEERS
544 W. Douglas ▪ Wichita, KS 67203
Phone 316/685-4114 ▪ FAX 316/685-4444

FINAL

Engineer: R. GROTTE
Designer: J. UNRUH
P:\102127 REDBUD WICHITA\DWG\102127-SAN SWR-BASE-2.DWG
Job No: 102127
Date: DECEMBER 2018