PLOTTED: Friday, August 30, 2019 @ 03:15PM

| STATE | PROJECT NO. | YEAR | SHEET NO. | TOTAL SHEETS |
|---|---|---|---|---|
| KANSAS | 87 N-0662-01 | 2019 | 1 | 194 |

**KDOT PROJ. NO. 87 N-0662-01**
**F.A. NO. STP-N-066(201)**

**GRADING**
**SURFACING**
**STORM SEWER**
**PAVEMENT MARKING**
**SEEDING**

MKEC
Wichita, KS • 316-684-9600

## INDEX TO DRAWINGS


| SHEET NO. | DESCRIPTION |
|---|---|
| 1 | TITLE SHEET |
| 2 | GENERAL NOTES & KEY MAP |
| 3-4 | TYPICAL SECTIONS |
| 5-13 | PAVING PLANS |
| 14-16 | PAVING BUBBLE MAPS |
| 17 | STORM SEWER KEY MAP |
| 18 | STORM SEWER SUMMARY |
| 19-41 | STORM SEWER PLAN AND PROFILES |
| 42-44 | STORM SEWER BUBBLE MAPS |
| 45-67 | PAVING DETAILS AND INTERSECTION PLANS |
| 68-84 | STORM SEWER DETAILS |
| 85 | MISCELLANEOUS DETAILS |
| 86 | SANITARY SEWER AND WATER KEY MAP |
| 87-89 | SANITARY SEWER PLAN AND PROFILES |
| 90-91 | SANITARY SEWER DETAILS |
| 92-93 | SANITARY SEWER BUBBLE MAPS |
| 94-102 | WATER PLAN AND PROFILES |
| 103-105 | WATER DETAILS |
| 106-108 | WATER BUBBLE MAPS |
| 109-111 | SUMMARY OF QUANTITIES |
| 112-113 | EROSION CONTROL PLAN |
| 114-118 | EROSION CONTROL DETAILS |
| 119-120 | ROADSIDE IMPROVEMENT PLAN |
| 121-134 | PLAZA PLANS AND DETAILS |
| 135-142 | TRAFFIC SIGNAL PLANS AND DETAILS |
| 143-145 | PAVEMENT MARKING PLANS AND DETAILS |
| 146-148 | SIGNING PLAN AND DETAILS |
| 149-150 | CONSTRUCTION SEQUENCE SUMMARY |
| 151-168 | TRAFFIC CONTROL |
| 169-170 | DRAINAGE MAP |
| 171-194 | PAVING CROSS SECTIONS |


# STATE OF KANSAS
# DEPARTMENT OF TRANSPORTATION
# PLAN AND PROFILE OF PROPOSED
# 17TH STREET NORTH
## FROM BROADWAY TO I-135

### FEDERAL AID PROJECT

**CITY OF WICHITA PROJECT NO. 472-84014 (PAVING)**
**CITY OF WICHITA OCA NO. 706903 (PAVING)**
**CITY OF WICHITA PROJECT NO. 448-90078 (WATER)**
**CITY OF WICHITA OCA NO. 637302 (WATER)**
**CITY OF WICHITA PROJECT NO. 468-85229 (SANITARY)**
**CITY OF WICHITA OCA NO. 622513 (SANITARY)**

### SEDGWICK COUNTY
### CITY OF WICHITA

N

SCALE: 1" = 200'
0 200 400

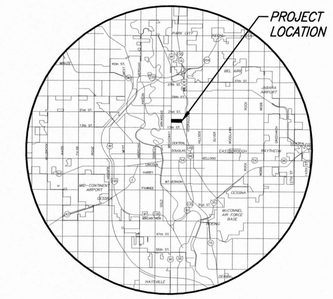


LOCATION MAP

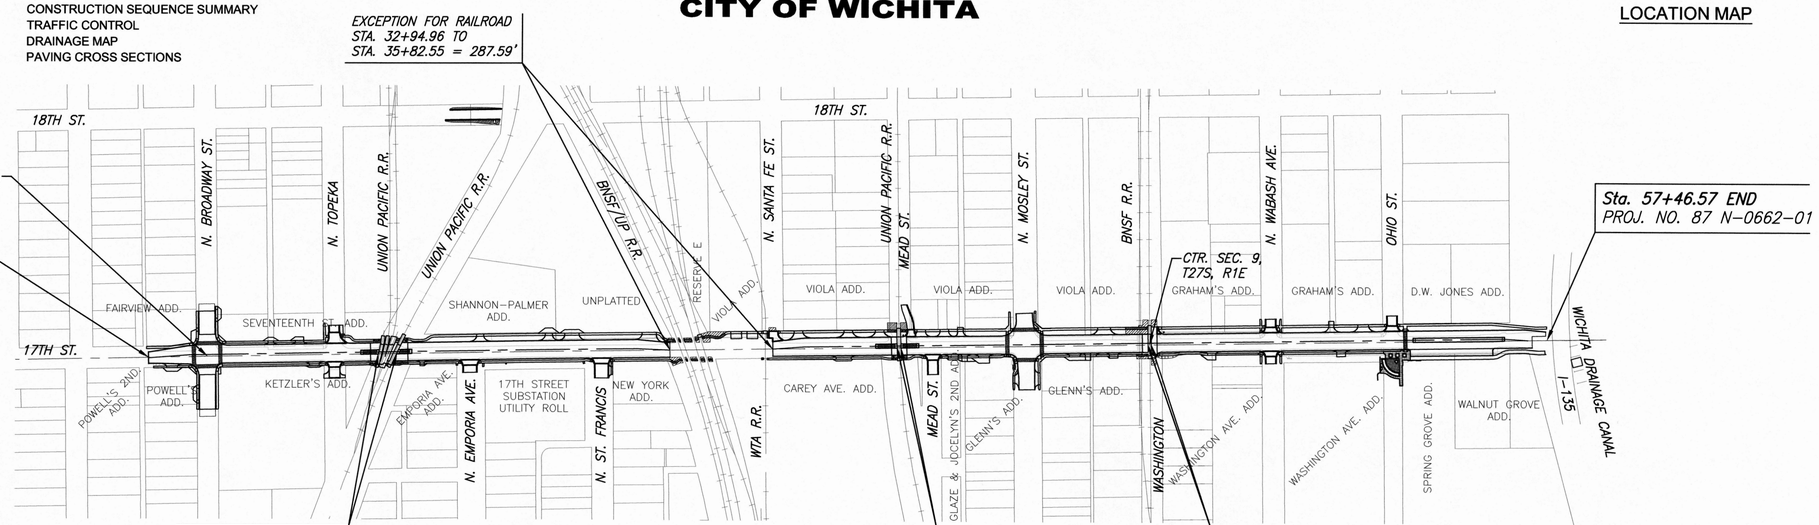


## DESIGN DESIGNATION

| | |
|---|---|
| AADT (2015) | = 3,840 |
| AADT (2035) | = 5,172 |
| DHV | = 10% |
| D | = 60% |
| T | = 10% |
| V | = 30 MPH |
| C of A | = None |
| Lateral Offset | = 2 FT. |

| | | | |
|---|---|---|---|
| GROSS LENGTH OF PROJECT | 3,911.45 | FT. | |
| EXCEPTIONS | 358.79 | FT. | |
| ADDITIONS | 0.00 | FT. | |
| NET LENGTH OF PROJECT | 3,552.66 | FT. | 0.673 MILES |
| NET LENGTH OF BRIDGES | 0.00 | FT. | 0.000 MILES |
| NET LENGTH OF ROAD | 3,552.66 | FT. | 0.673 MILES |

## CONVENTIONAL SIGNS

COUNTY LINE
CITY LIMITS
STATE OR NATIONAL LINE
TOWNSHIP, SECTION or GRANT LINE
PROPERTY LINE
HIGHWAY FENCE
EXISTING FENCE
GUARDRAIL
CONSTRUCTION LIMITS
RIGHT OF WAY LINE
TRAVELED WAY
RAILROADS
CENTER LINE OF PROJECT (50+00, 51+00)
TERRACE
CULVERTS
DROP INLET & STORM SEWER
ACCESS CONTROL
POWER POLE
TELEPHONE POLE
MARSH
HEDGE
TREES
PROFILE ELEVATION (1172.18)
STREAM or CREEK

## LEGEND

UGT (ATT) — AT&T (Buried)
OHT (ATT) — AT&T (overhead)
UG (COX) — Cox
UG (ZAYO) — Zayo
VzW1 — Verizon Wireless (Williams/MCI)
VzW2 — Verizon Wireless (KNet/AllTel)
OHE — Westar (Overhead)
UGE — Westar (Buried)
G (KGS) — Kansas Gas Service
G (BH) — Black Hills
Storm or sanitary sewer as labeled
W — Water

Note:
Road will be closed to through traffic during construction. Local traffic will be permitted to access adjacent properties.

APPROVED - DATE
09/04/19
GARY JANZEN, P.E.
CITY ENGINEER

STREET IMPROVEMENTS FOR
**17TH ST - BROADWAY TO I-135**
FROM BROADWAY TO I-135

©2019
MKEC Engineering
All Rights Reserved
www.mkec.com
These drawings and their contents, including, but not limited to, all concepts, designs, & ideas are the exclusive property of MKEC Engineering (MKEC), and may not be used or reproduced in any way without the express consent of MKEC.

TITLE SHEET

| | |
|---|---|
| PROJECT NO. | 87 N-0662-01 |
| DATE | 8/30/2019 |
| SCALE | AS SHOWN |

| DESIGNED | DRAWN | CHECKED |
|---|---|---|
| GN | RAM | JRA |

| NO. | REVISION | DATE |
|---|---|---|

SHEET NO.
1 OF 194

J:\CIVIL\94177\DWG\TITLE\94177_TITLE.DWG

Sh. No. 1