STATE	PROJECT NO.	YEAR	SHEET NO.	TOTAL SHEETS
KANSAS	87 N-0662-01	2019	41	194

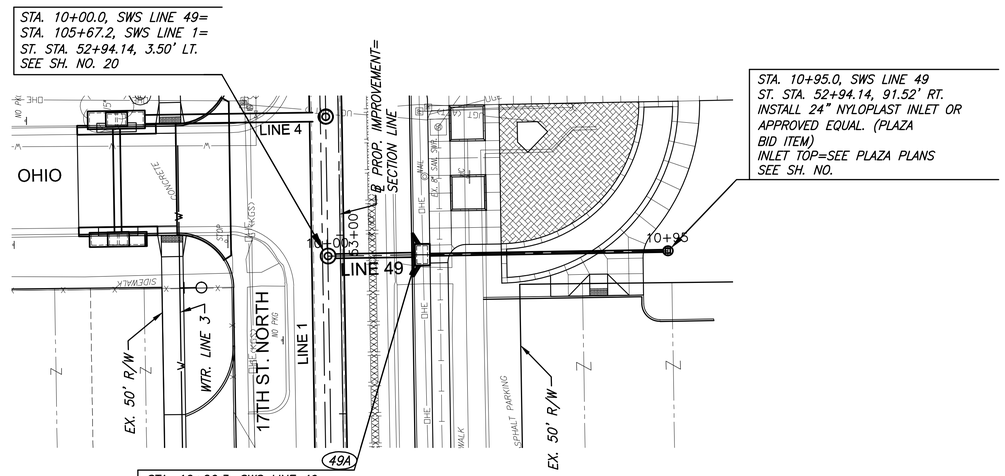

PLAN LINE 49

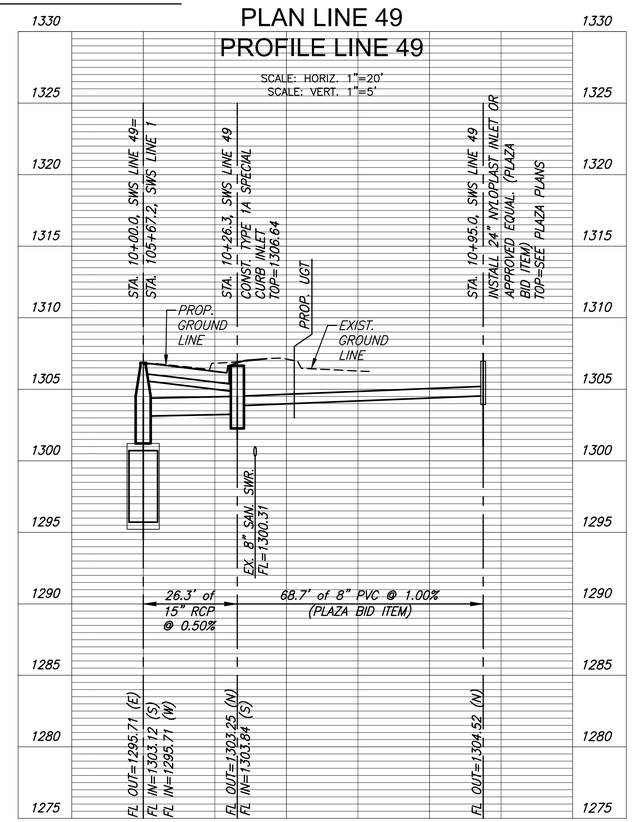

MKEC
Wichita, KS • 316-684-9600

STREET IMPROVEMENTS FOR

17TH ST - BROADWAY TO I-135

FROM BROADWAY TO I-135

©2019
MKEC Engineering
All Rights Reserved
www.mkec.com
These drawings and their contents, including, but not limited to, all concepts, designs, & ideas are the exclusive property of MKEC Engineering (MKEC), and may not be used or reproduced in any way without the express consent of MKEC.

STORM SEWER PLAN & PROFILE LINE 49

PROJECT NO.	87 N-0662-01
DATE	8/30/2019
SCALE	1"=20'

DESIGNED	DRAWN	CHECKED
JRA	WNJ	JRA

NO.	REVISION	DATE

SHEET NO.

41 OF 194

Sh. No. 41

PLOTTED: Tuesday, September 03, 2019 @ 01:06PM

J:\CIVIL\04177\DWG\SVS\04177-JP22.DWG