STATE	PROJECT NO.	YEAR	SHEET NO.	TOTAL SHEETS
KANSAS	87 N–0662–01	2019	95	194

MKEC
Wichita, KS • 316-684-9600

17TH ST - BROADWAY TO I-135

STREET IMPROVEMENTS FOR
FROM BROADWAY TO I-135

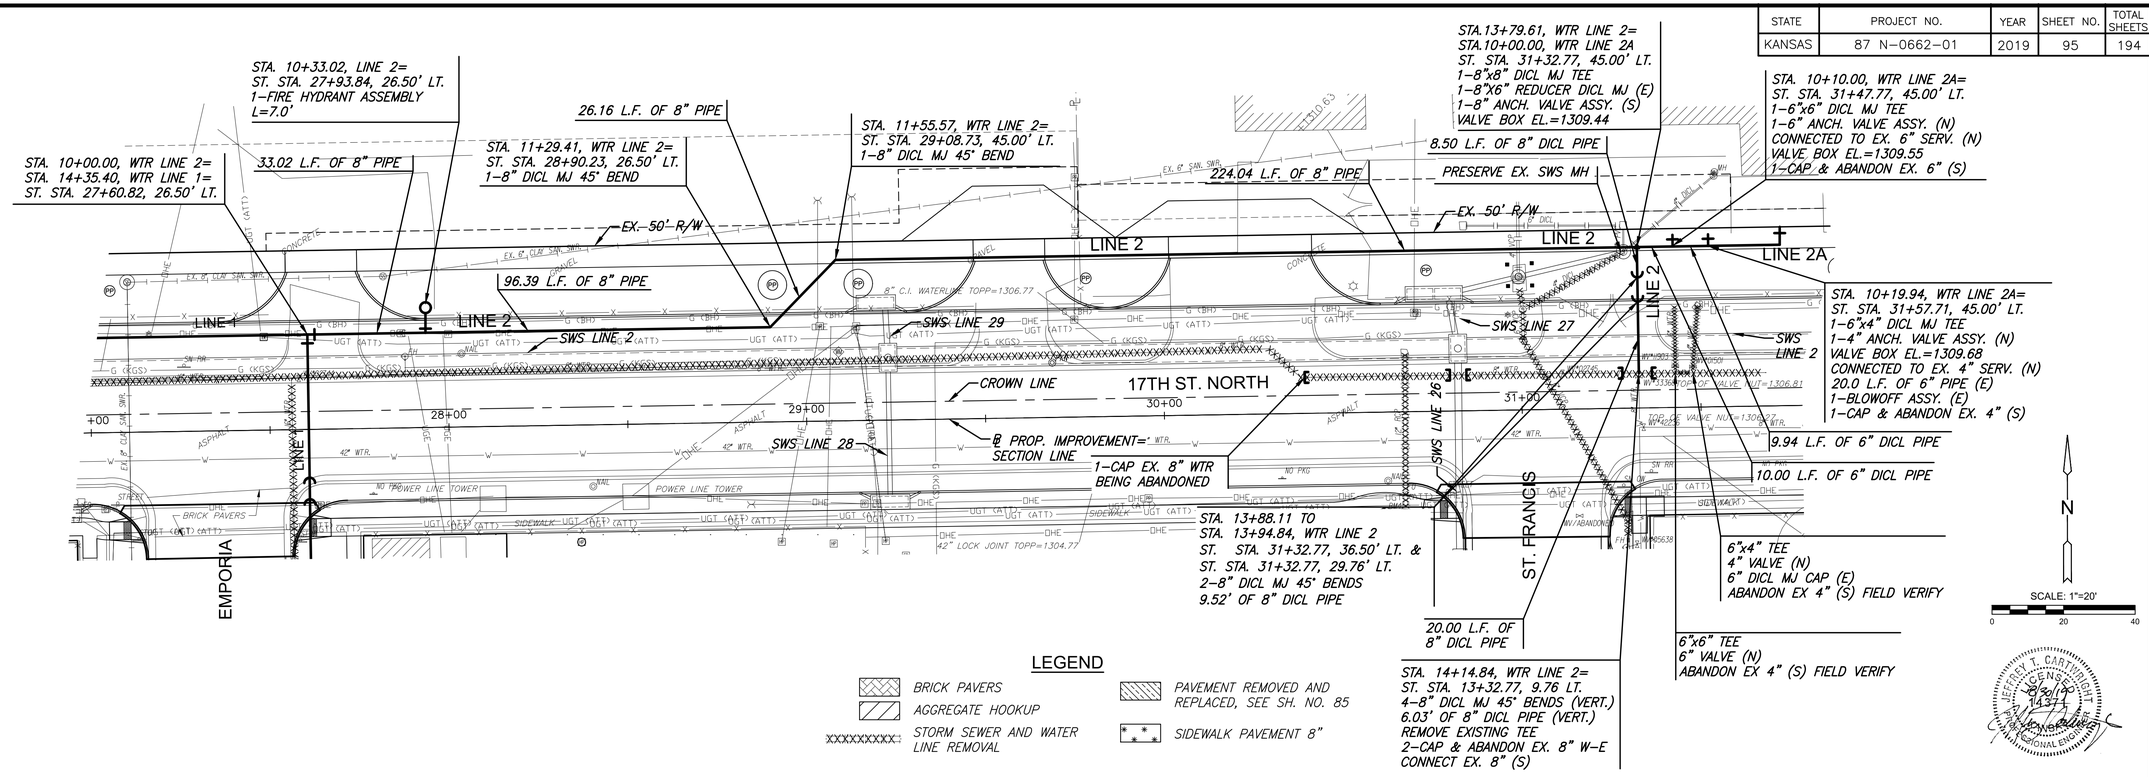

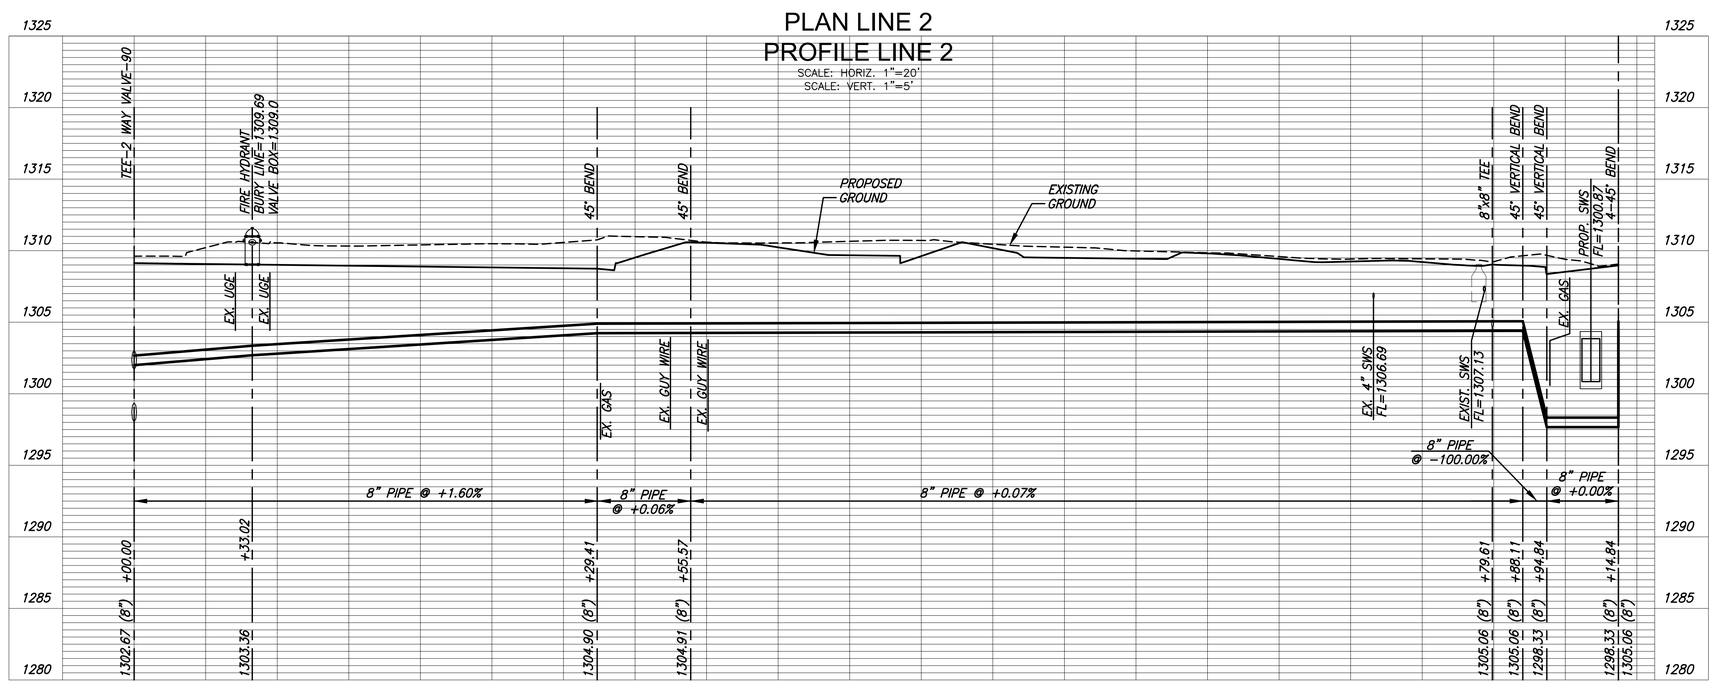

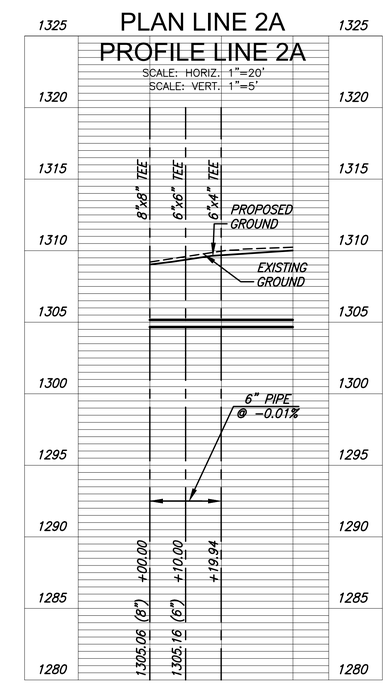

©2019
MKEC Engineering
All Rights Reserved
www.mkec.com
These drawings and their contents, including, but not limited to, all concepts, designs, & ideas are the exclusive property of MKEC Engineering (MKEC), and may not be used or reproduced in any way without the express consent of MKEC.

WATER PLAN & PROFILE LINE 2

PROJECT NO.	448-90078
DATE	8/30/2019
SCALE	1"=20'

DESIGNED	DRAWN	CHECKED
JRA	WNJ	JTC

NO.	REVISION	DATE

SHEET NO.
95 OF 194

Sh. No. 95

PLOTTED: Tuesday, September 03, 2019 @ 03:25PM
J:\CIVIL\04177\DWG\WTR\04177-CP-02.DWG