STATE	PROJECT NO.	YEAR	SHEET NO.	TOTAL SHEETS
KANSAS	87 N-0662-01	2019	98	194

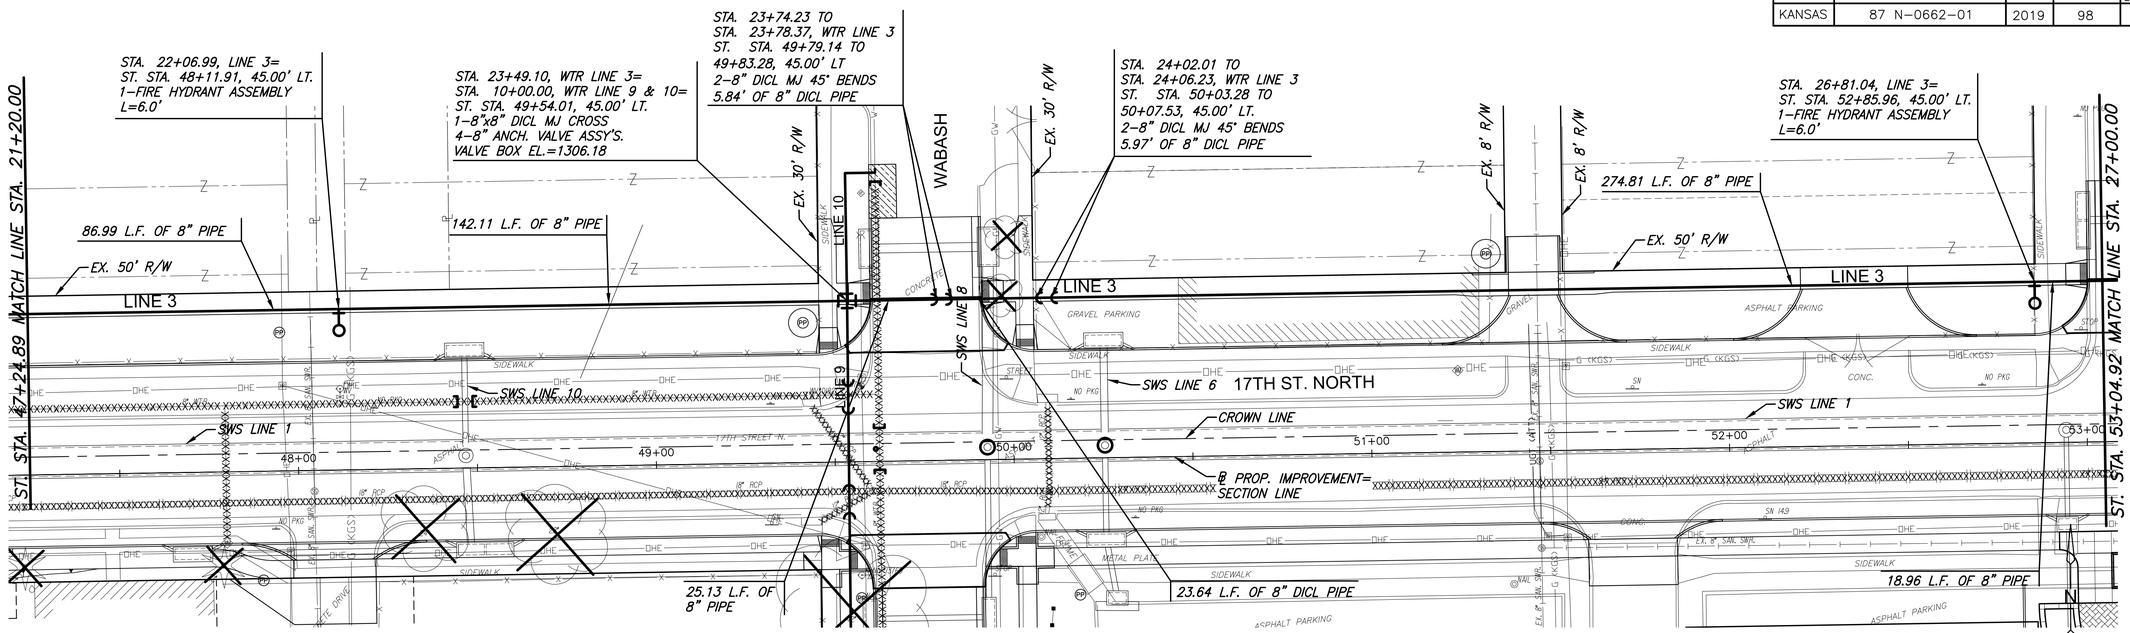

LEGEND

- BRICK PAVERS
- AGGREGATE HOOKUP
- XXXXXXXXXX STORM SEWER AND WATER LINE REMOVAL
- PAVEMENT REMOVED AND REPLACED, SEE SH. NO. 85
- SIDEWALK PAVEMENT 8"

JEFFREY T. CARTWRIGHT LICENSED 14371 PROFESSIONAL ENGINEER 8/30/19

PLAN LINE 3 (CONT. 2)
PROFILE LINE 3 (CONT. 2)

SCALE: HORIZ. 1"=20'
SCALE: VERT. 1"=5'

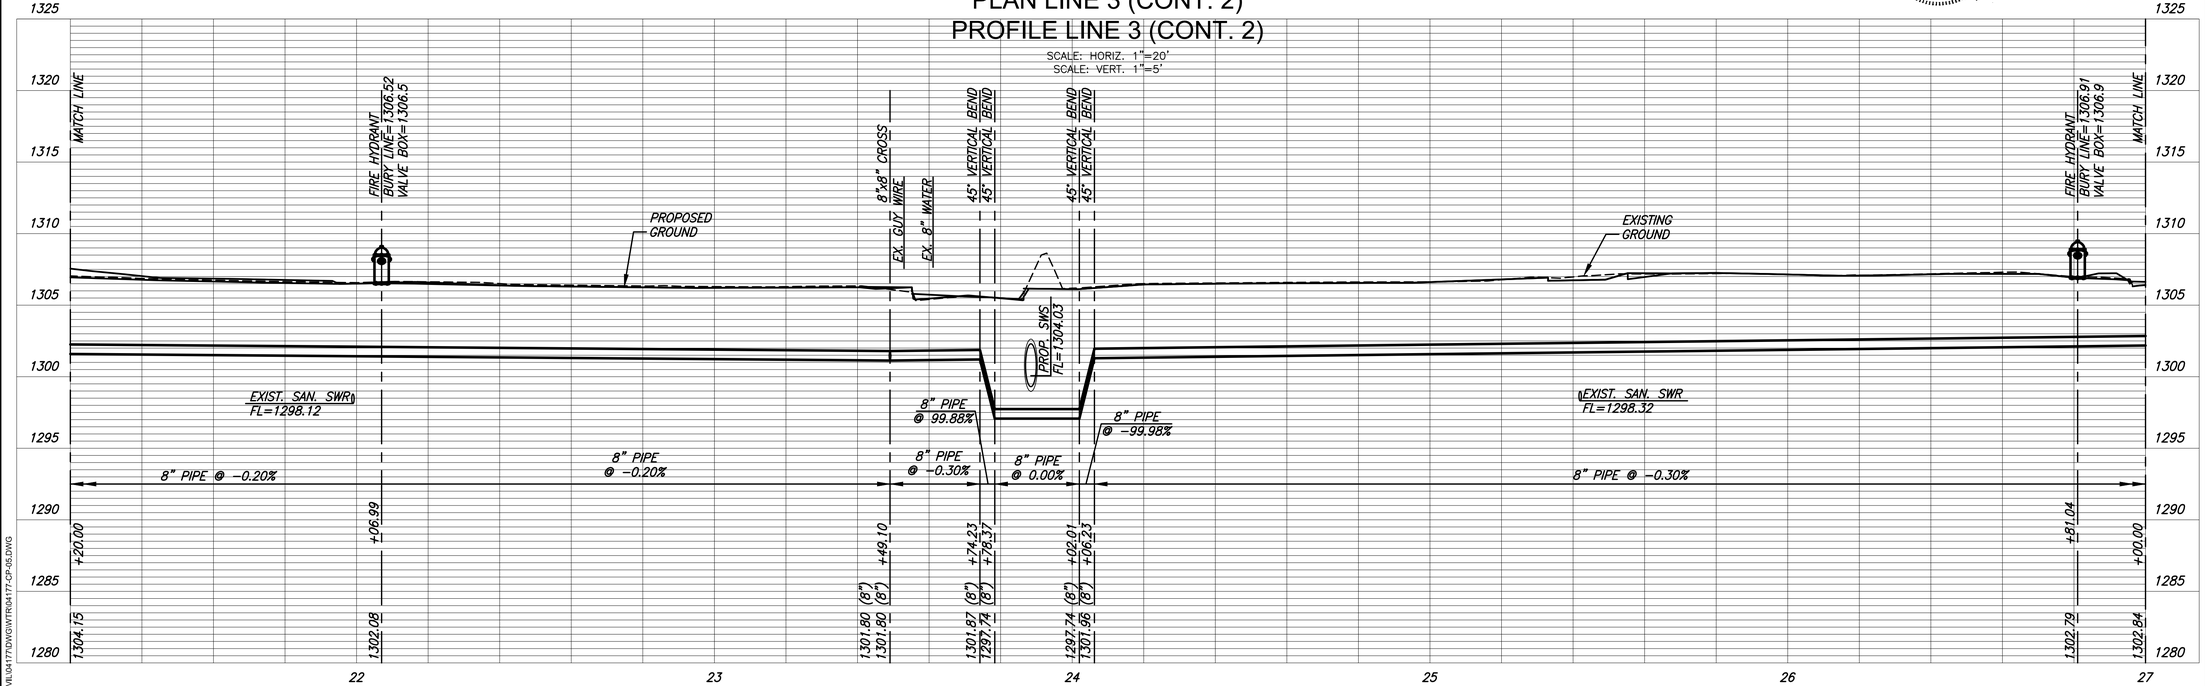

MKEC
Wichita, KS • 316-684-9600

17TH ST - BROADWAY TO I-135

STREET IMPROVEMENTS FOR
FROM BROADWAY TO I-135

©2019
MKEC Engineering
All Rights Reserved
www.mkec.com
These drawings and their contents, including, but not limited to, all concepts, designs, & ideas are the exclusive property of MKEC Engineering (MKEC), and may not be used or reproduced in any way without the express consent of MKEC.

WATER PLAN & PROFILE LINE 3

PROJECT NO.	448-90078
DATE	8/30/2019
SCALE	1"=20'

DESIGNED	DRAWN	CHECKED
JRA	WNJ	JTC

NO.	REVISION	DATE

SHEET NO.
98 OF 194

Sh. No. 98

PLOTTED: Tuesday, September 03, 2019 @ 04:00PM
J:\CIVIL\04177\DWG\WTR\04177-CP-05.DWG