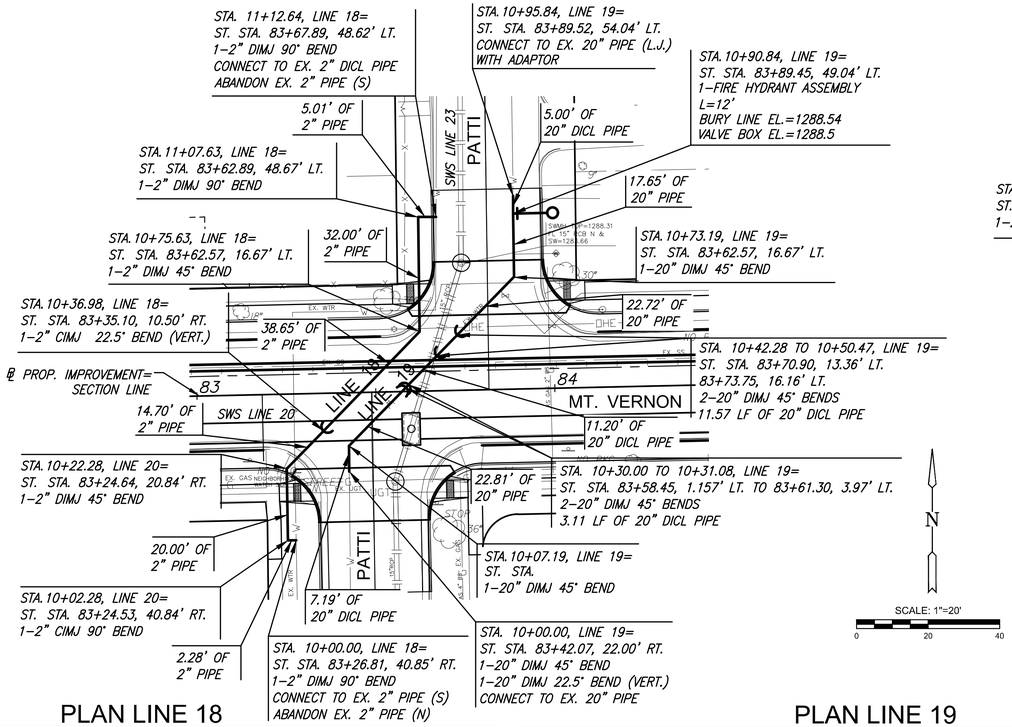

PLAN LINE 18

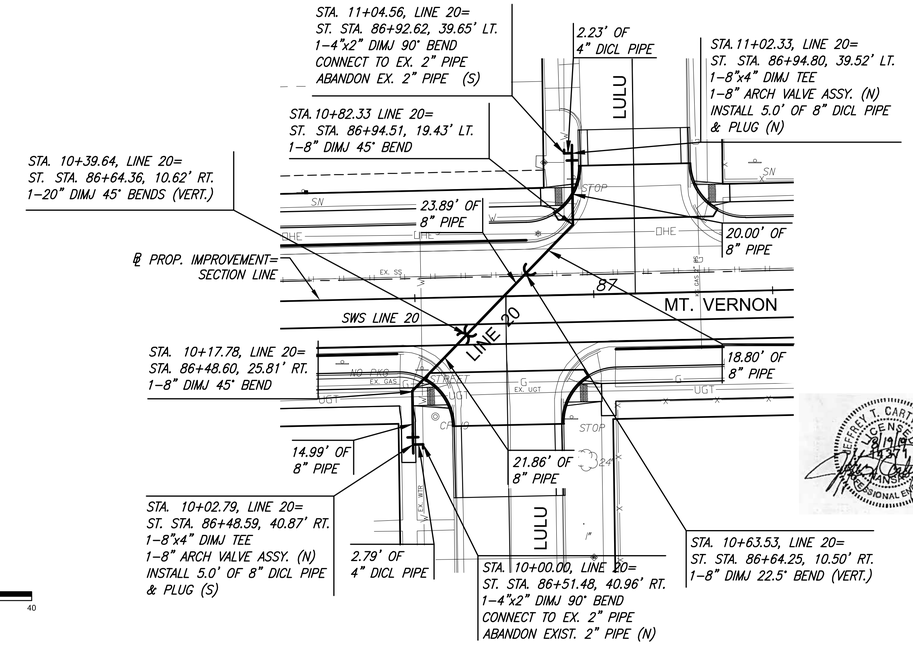

PLAN LINE 20

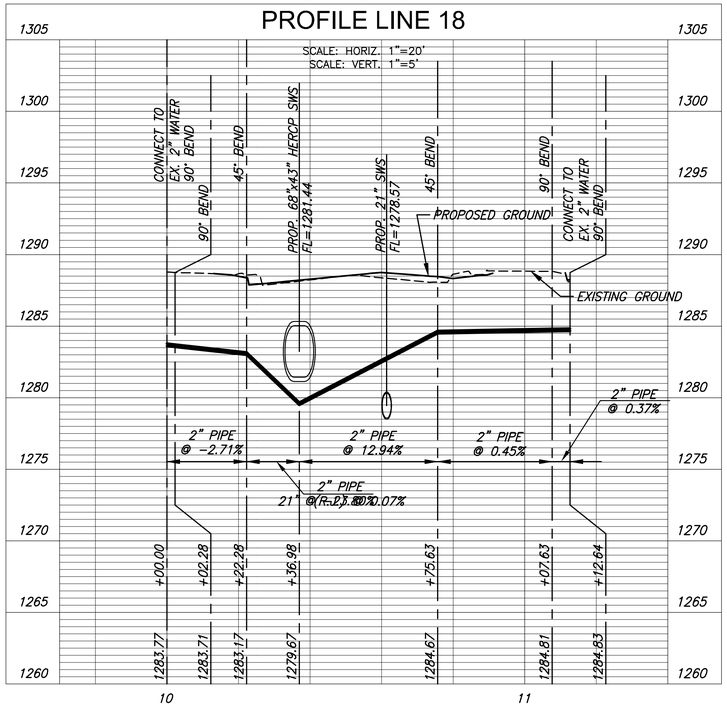

PLAN LINE 18
PROFILE LINE 18

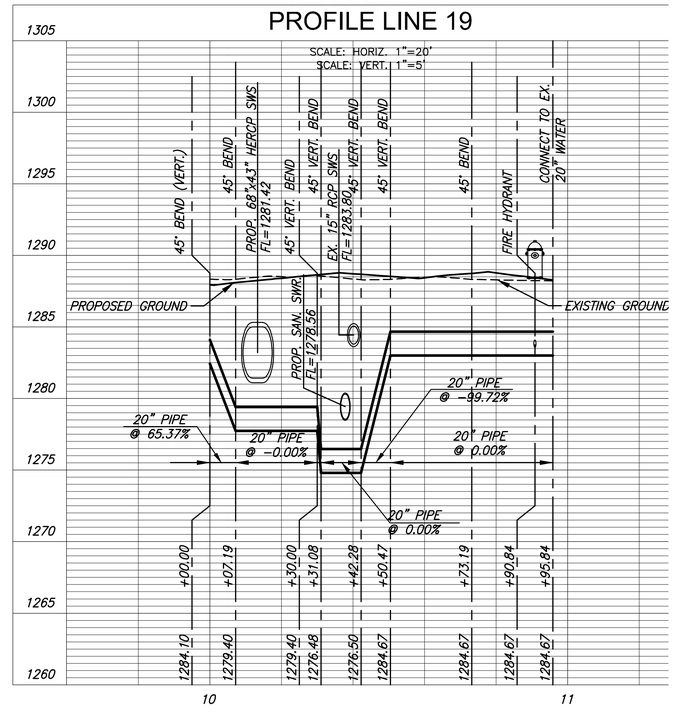

PLAN LINE 19
PROFILE LINE 19

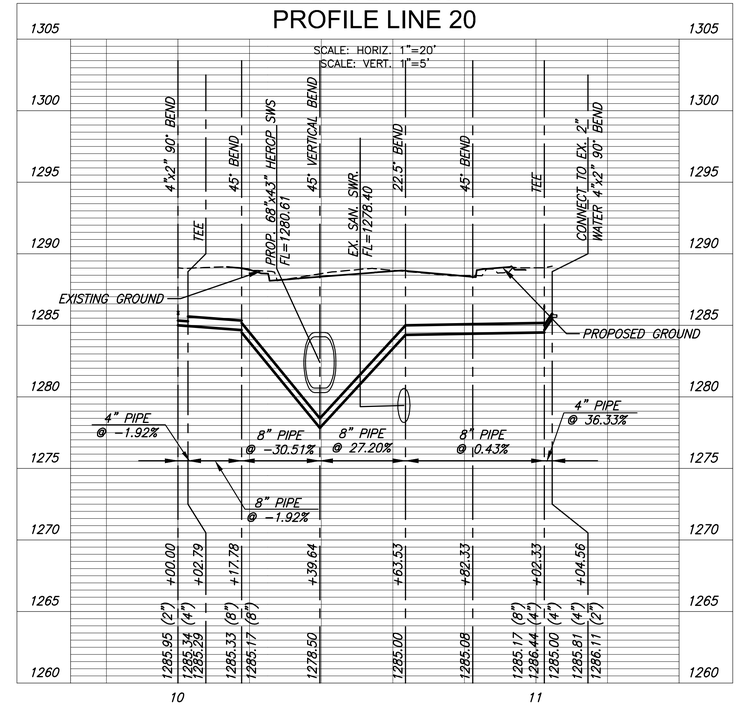

PLAN LINE 20
PROFILE LINE 20

MKEC
Wichita, KS • 316.684.9600

STREET IMPROVEMENTS FOR
MT. VERNON IMPROVEMENTS
BROADWAY TO SOUTHEAST BLVD.

©2019
MKEC Engineering
All Rights Reserved
www.mkec.com
These drawings and their contents, including, but not limited to, all concepts, designs, & ideas are the exclusive property of MKEC Engineering (MKEC), and may not be used or reproduced in any way without the express consent of MKEC.

WTR LINES 18-20

PROJECT NO.	87 N-0660-01
DATE	8/19/2019
SCALE	1"=20'

DESIGNED	DRAWN	CHECKED
JTC	DM	JTC

NO.	REVISION	DATE
—	—	
—	—	
—	—	
—	—	
—	—	

SHEET NO.
100 OF 198

Sh. No. 100

PLOTTED: Friday, August 23, 2019 @ 03:31PM
J:\MCV\L\181896\SWT\R0139_C7.DWG