STATE	PROJECT NO.	YEAR	SHEET NO.	TOTAL SHEETS
KANSAS	87 N-0660-01	2019	141	198

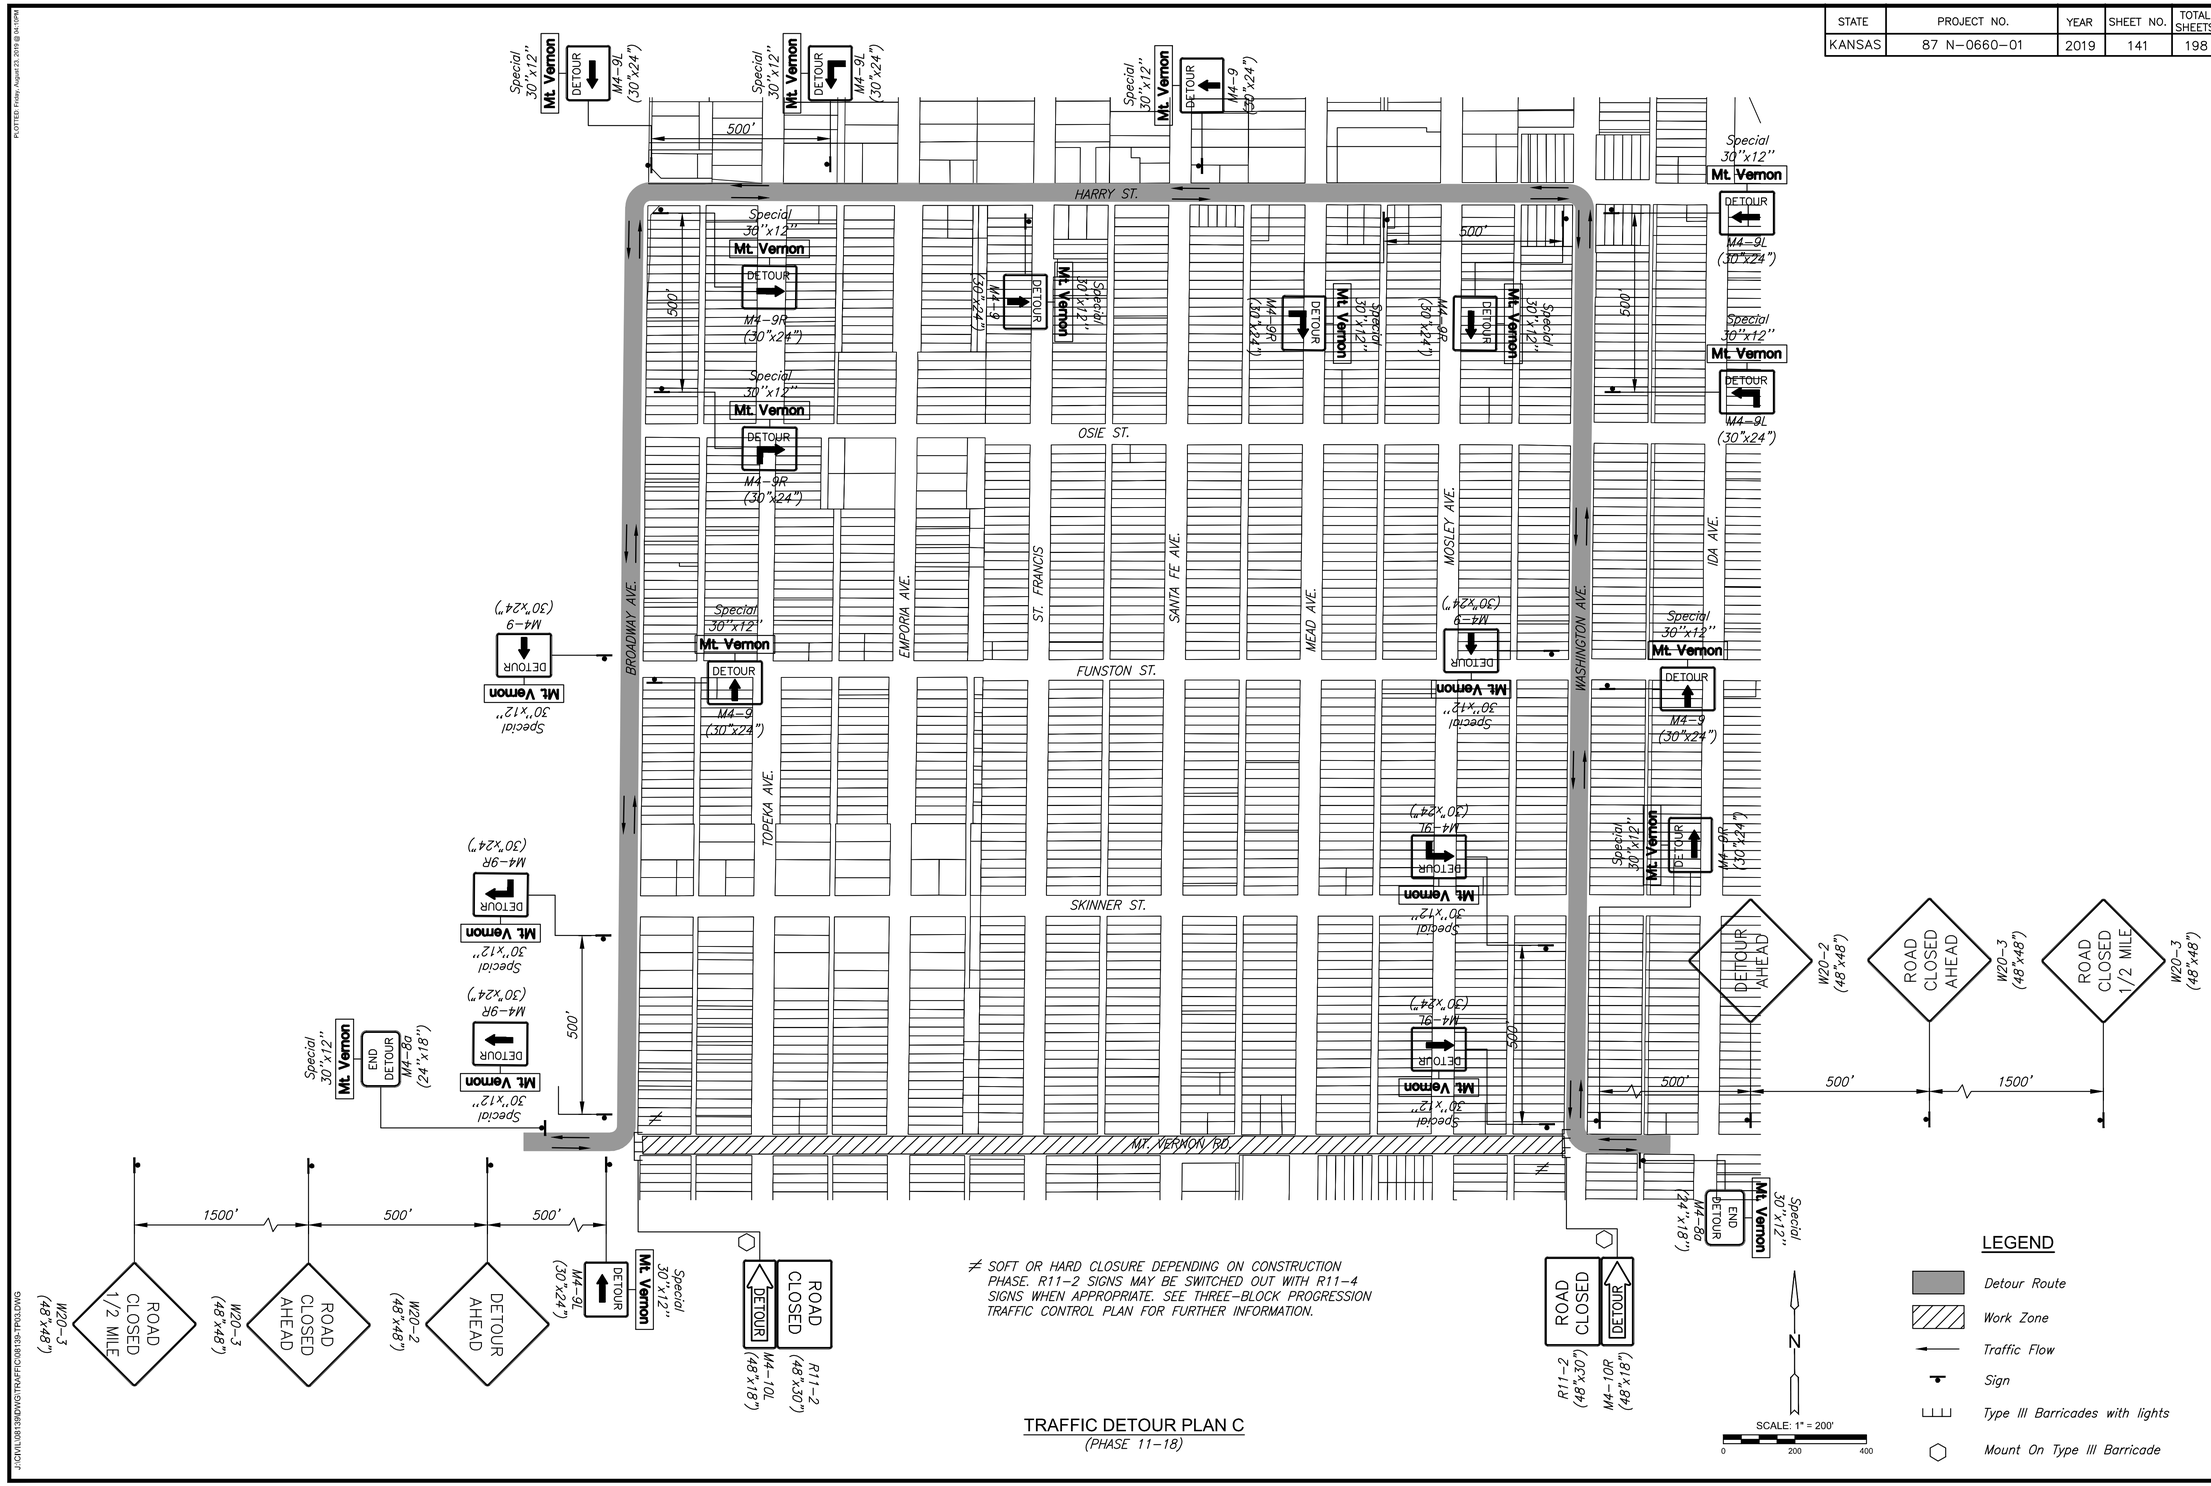

TRAFFIC DETOUR PLAN C
(PHASE 11-18)

MKEC
Wichita, KS • 316.684.9600

STREET IMPROVEMENTS FOR
MT. VERNON IMPROVEMENTS
BROADWAY TO SOUTHEAST BLVD.

©2019
MKEC Engineering
All Rights Reserved
www.mkec.com
These drawings and their contents, including, but not limited to, all concepts, designs, & ideas are the exclusive property of MKEC Engineering (MKEC), and may not be used or reproduced in any way without the express consent of MKEC.

TRAFFIC DETOUR PLAN C (PH. 11-18)

PROJECT NO.	87 N-0660-01
DATE	8/19/2019
SCALE	1"=200'

DESIGNED	DRAWN	CHECKED
JRA	RAM	JRA

NO.	REVISION	DATE

SHEET NO.
141 OF 198

Sh. No. 141

J:\CIVIL\8189\DWG\TRAFFIC\8189-TP01.DWG

PLOTTED: Friday, August 23, 2019 @ 04:10PM