STATE	PROJECT NO.	YEAR	SHEET NO.	TOTAL SHEETS
KANSAS	87 N-0660-01	2019	143	198

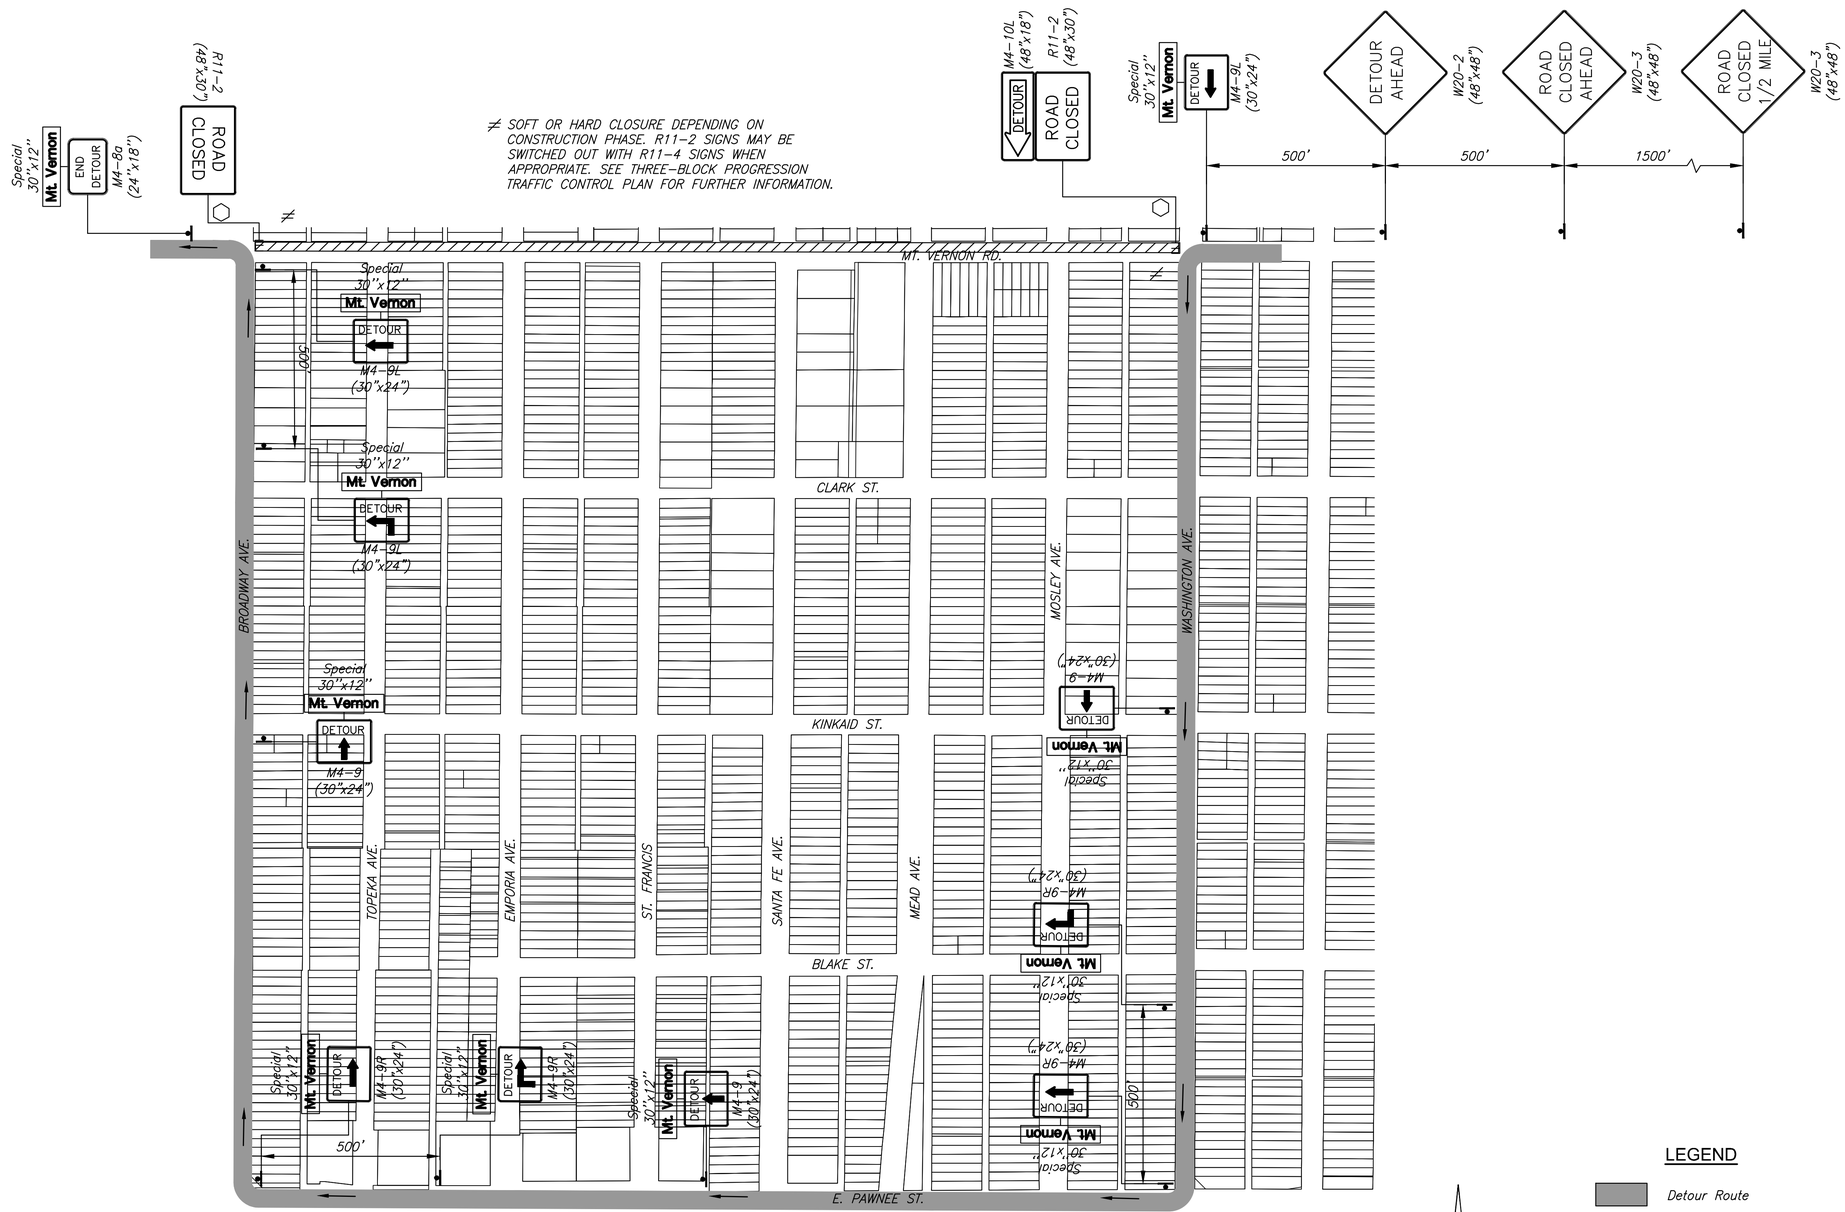

WESTBOUND MT. VERNON TRAFFIC DETOUR PLAN E
(PHASE 11)

N

SCALE: 1" = 200'
0 200 400

LEGEND

- *Detour Route*
- *Work Zone*
- *Traffic Flow*
- *Sign*
- *Type III Barricades with lights*
- *Mount On Type III Barricade*

MKEC
Wichita, KS • 316.684.9600

MT. VERNON IMPROVEMENTS

STREET IMPROVEMENTS FOR
BROADWAY TO SOUTHEAST BLVD.

©2019
MKEC Engineering
All Rights Reserved
www.mkec.com
These drawings and their contents, including, but not limited to, all concepts, designs, & ideas are the exclusive property of MKEC Engineering (MKEC), and may not be used or reproduced in any way without the express consent of MKEC.

TRAFFIC DETOUR PLAN E (PH. 11)

PROJECT NO.	87 N-0660-01
DATE	8/19/2019
SCALE	1"=200'

DESIGNED	DRAWN	CHECKED
JRA	RAM	JRA

NO.	REVISION	DATE

SHEET NO.
143 OF 198

Sh. No. 143

PLOTTED: Friday, August 23, 2019 @ 04:11PM

J:\CIVIL\08139\DWG\TRAFFIC\08139-TP08LD.DWG