STATE	PROJECT NO.	YEAR	SHEET NO.	TOTAL SHEETS
KANSAS	87 N-0660-01	2019	164	198

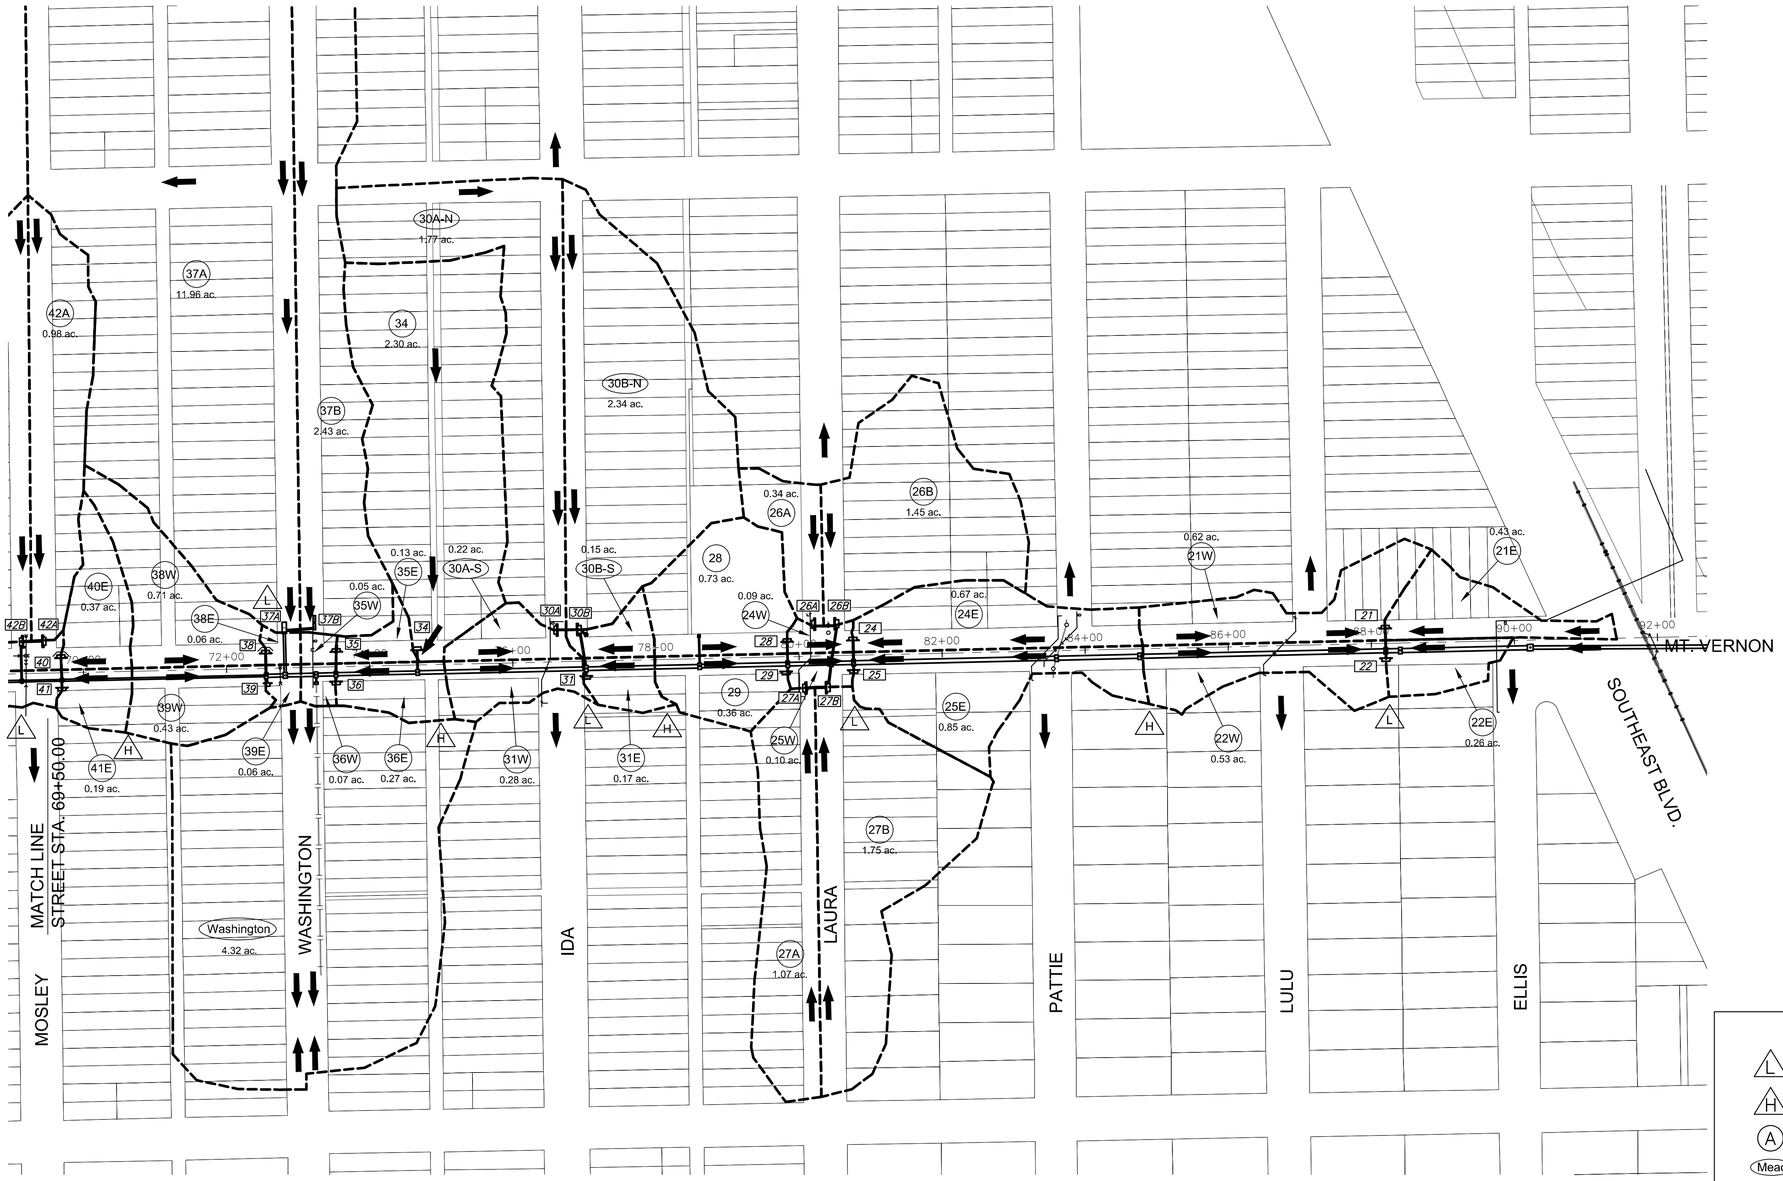

LEGEND

- L = Low Point
- H = High Point
- A = Drainage Basin Number
- Mead = Drainage Basins Served by Existing Storm in named Street
- = Drainage Basin Boundary
- A = Inlet Number
- = Direction of Flow
- 2.02 = Drainage Basin Area (Acres)
- = Proposed or Existing Storm Sewer

MKEC
Wichita, KS • 316-684-9600

STREET IMPROVEMENTS FOR
MT. VERNON IMPROVEMENTS
BROADWAY TO SOUTHEAST BLVD.

©2019
MKEC Engineering
All Rights Reserved
www.mkec.com
These drawings and their contents, including, but not limited to, all concepts, designs, & ideas are the exclusive property of MKEC Engineering (MKEC), and may not be used or reproduced in any way without the express consent of MKEC.

DRAINAGE MAP - 2

PROJECT NO.	87 N-0660-01
DATE	8/19/2019
SCALE	1"=100'

DESIGNED	DRAWN	CHECKED
JRA	RAM	JRA

NO.	REVISION	DATE

SHEET NO.
164 OF 198

Sh. No. 164

PLOTTED: Friday, August 23, 2019 @ 04:25PM

SWDD\DGN\8138E\8138VARNRDFGWDSE\8138VUL\CIP