PLOTTED: Friday, August 23, 2019 @ 03:14PM

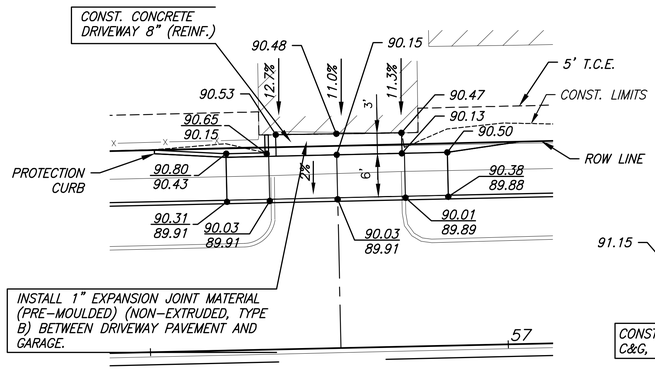

DRIVEWAY AND SIDEWALK PLAN

(STA. 56+76.61)

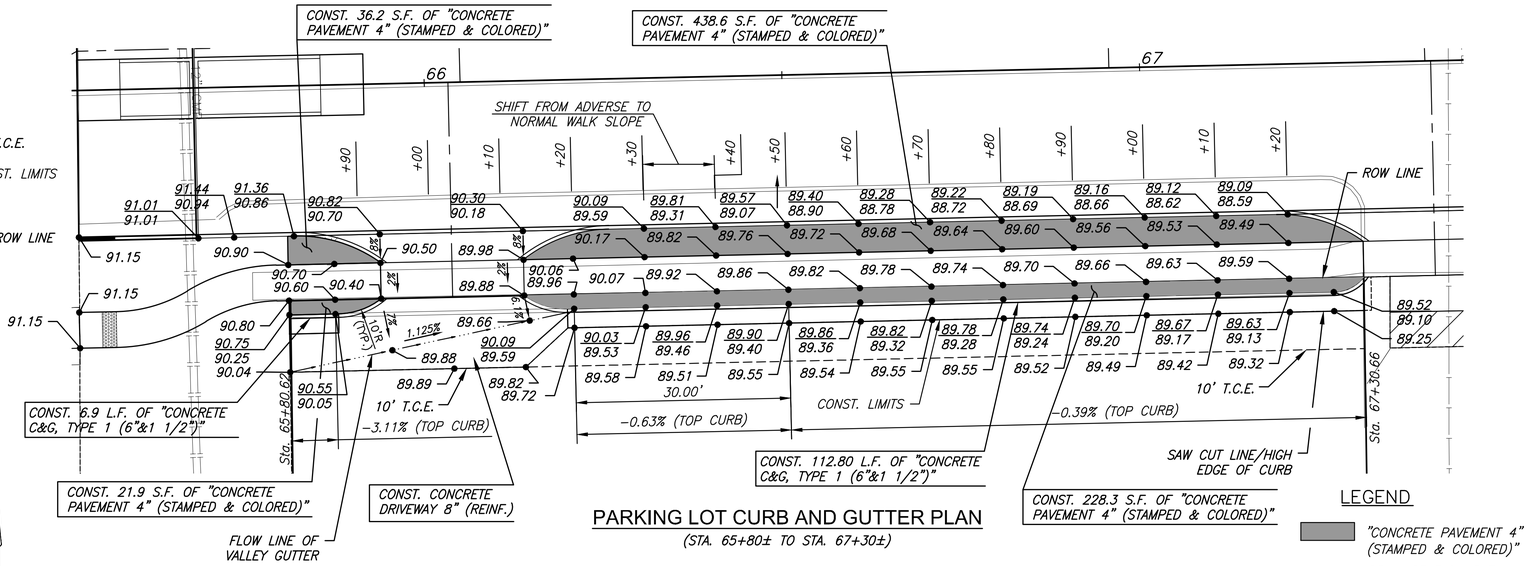

PARKING LOT CURB AND GUTTER PLAN

(STA. 65+80± TO STA. 67+30±)

N

SCALE: 1"=10'
0 10 20

LEGEND

"CONCRETE PAVEMENT 4" (STAMPED & COLORED)"

DRAINAGE FLOW PATH

Stamped Colored Concrete Pavement Notes:

1. *Stamped colored concrete pavement shall be brickform system or approved equal.*
2. *Brickform system available from RAFCO Products, 11061 Jersey Blvd. Rancho Cucamonga, CA 91730, TEL: 1-800-483-9628.*
3. *Stamped Concrete Specifications are as follows:*
   Pattern: Running Bond (Longitudinal)
   Color: Cocoa
4. *Contractor to submit color options for approval prior to construction.*

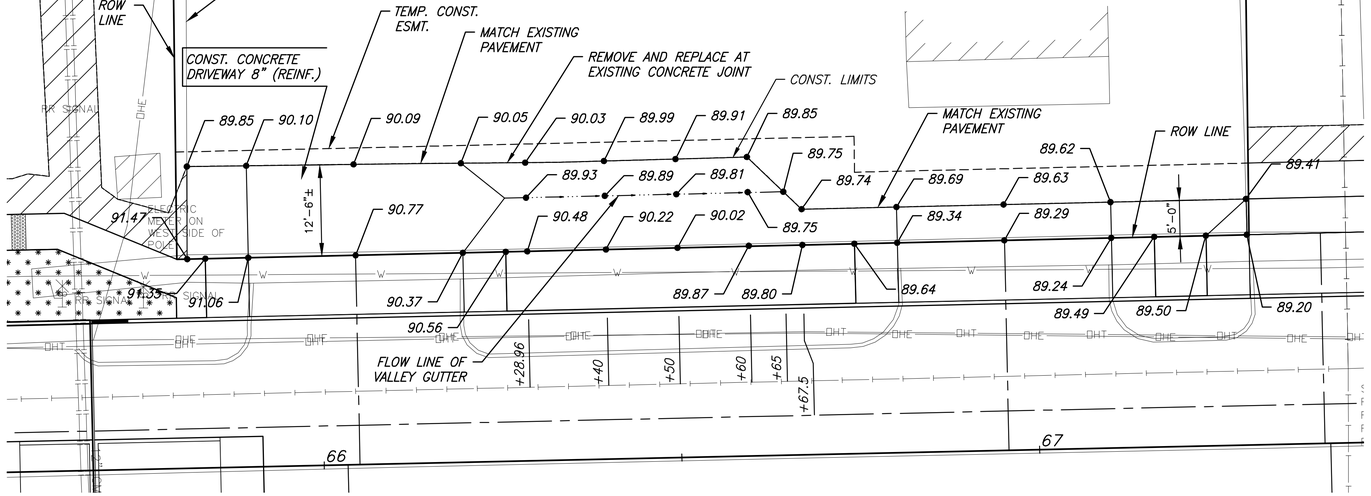

PARKING LOT AND DRIVEWAY PLAN

(STA. 65+80± TO STA. 67+30±)

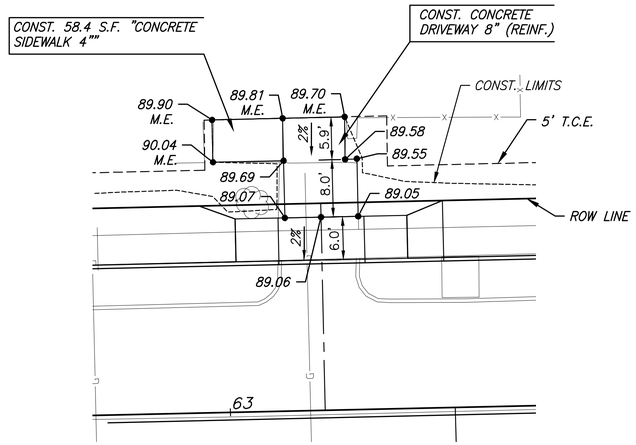

DRIVEWAY AND SIDEWALK PLAN

(STA. 63+13.25)

MKEC
Wichita, KS • 316-684-9600

STREET IMPROVEMENTS FOR

MT. VERNON IMPROVEMENTS

BROADWAY TO SOUTHEAST BLVD.

©2019
MKEC Engineering
All Rights Reserved
www.mkec.com
These drawings and their contents, including, but not limited to, all concepts, designs, & ideas are the exclusive property of MKEC Engineering (MKEC), and may not be used or reproduced in any way without the express consent of MKEC.

SPECIAL GRADING PLAN

PROJECT NO.	87 N-0660-01
DATE	8/19/2019
SCALE	1" = 10'

DESIGNED	DRAWN	CHECKED
JRA	RAM	JRA

NO.	REVISION	DATE

SHEET NO.

18 OF 198

J:\CIVIL\081399\DWG\GRADING\081399-GI01.DWG