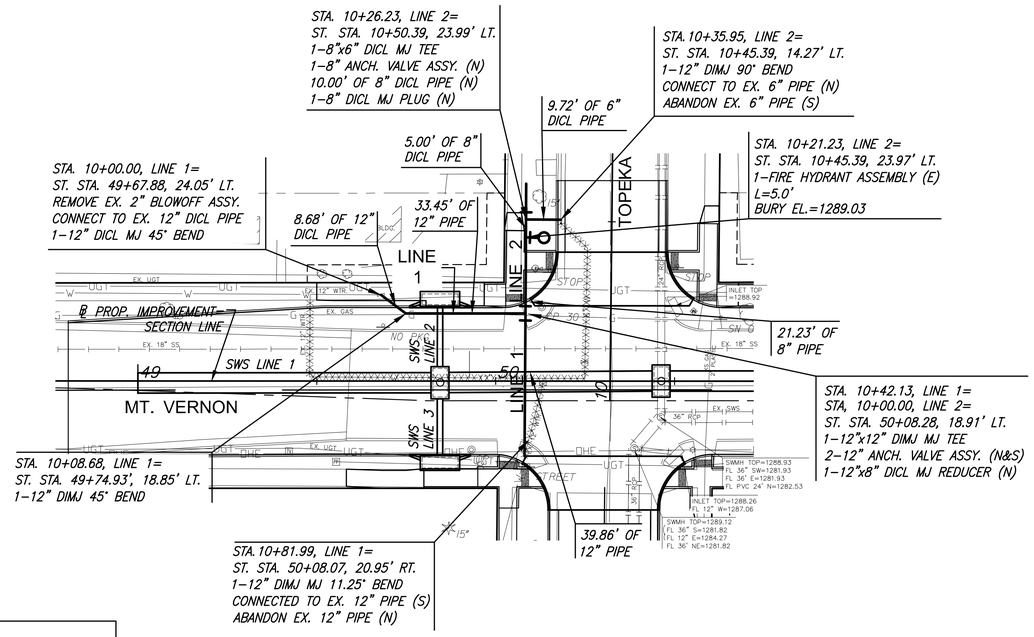

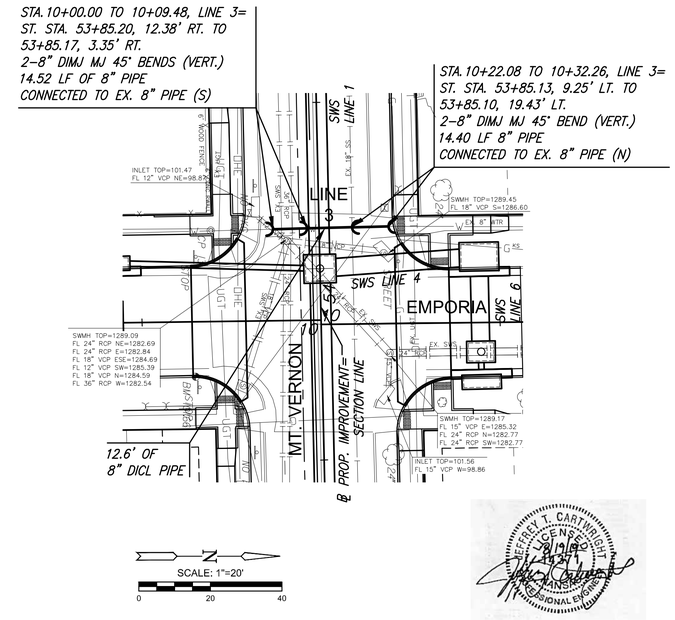

NOTE:
CONTRACTOR TO VERIFY LOCATION AND ELEVATION OF EXISTING WATER LINE PRIOR TO CONSTRUCTION.

PLAN LINE 1
PROFILE LINE 1

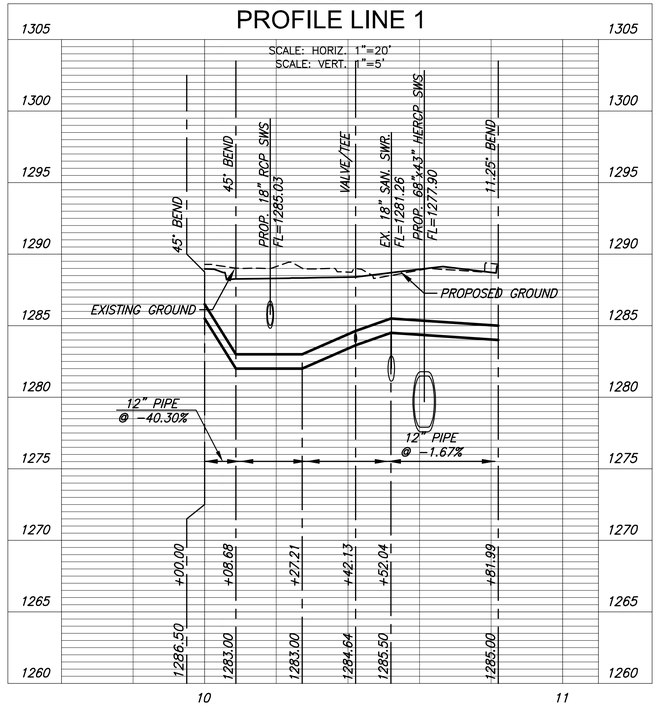

PLAN LINE 2
PROFILE LINE 2

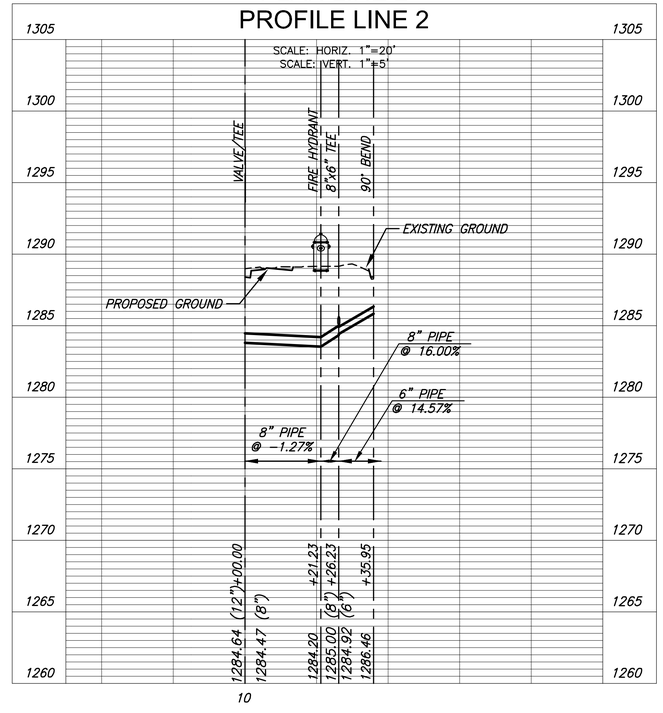

PLAN LINE 3
PROFILE LINE 3

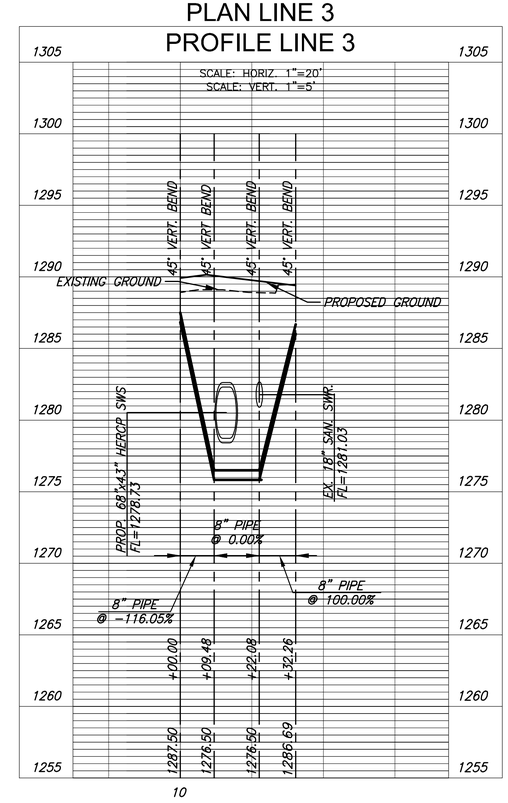

MKEC
Wichita, KS • 316.684.9600

STREET IMPROVEMENTS FOR
MT. VERNON IMPROVEMENTS
BROADWAY TO SOUTHEAST BLVD.

©2019
MKEC Engineering
All Rights Reserved
www.mkec.com
These drawings and their contents, including, but not limited to, all concepts, designs, & ideas are the exclusive property of MKEC Engineering (MKEC), and may not be used or reproduced in any way without the express consent of MKEC.

WTR LINES 1-3

PROJECT NO.	87 N-0660-01
DATE	8/19/2019
SCALE	1"=20'

DESIGNED	DRAWN	CHECKED
JTC	DM	JTC

NO.	REVISION	DATE
---	---	
---	---	
---	---	
---	---	
#	---	

SHEET NO.

Sh. No. 94

PLOTTED: Friday, August 23, 2019 @ 03:23PM
J:\CIVIL\081936\DWG\WTR\081936_C1.DWG