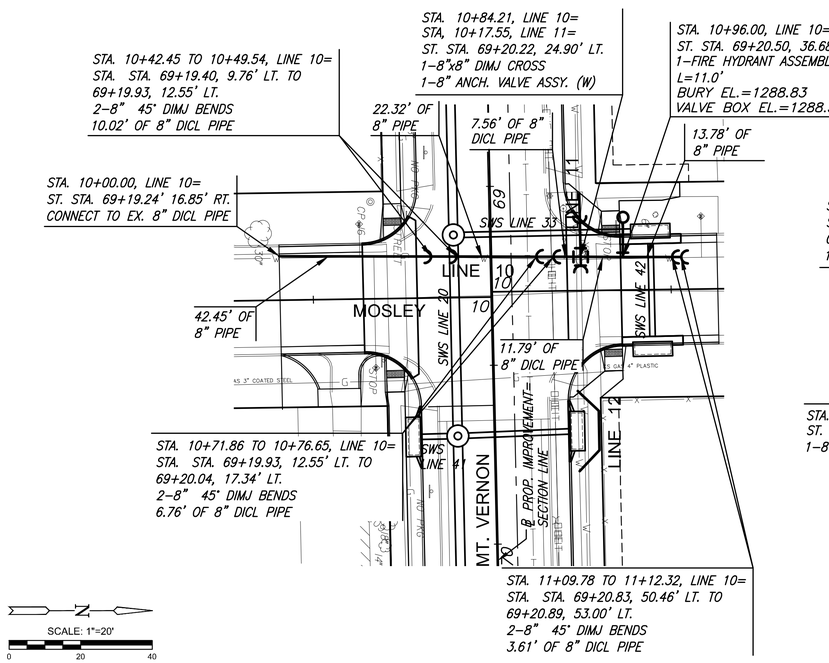

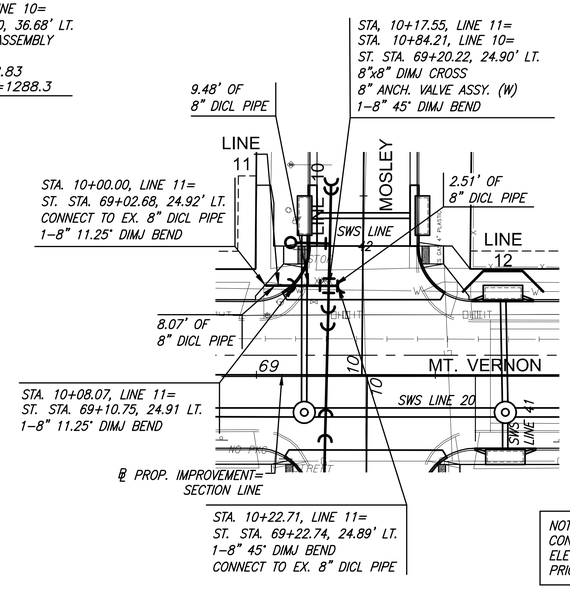

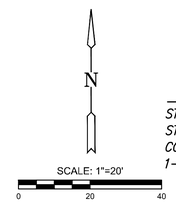

NOTE:
CONTRACTOR TO VERIFY LOCATION AND ELEVATION OF EXISTING WATER LINE PRIOR TO CONSTRUCTION.

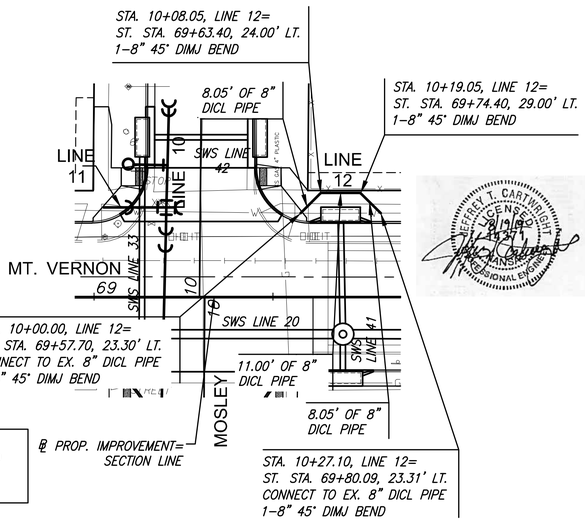

PLAN LINE 10
PROFILE LINE 10

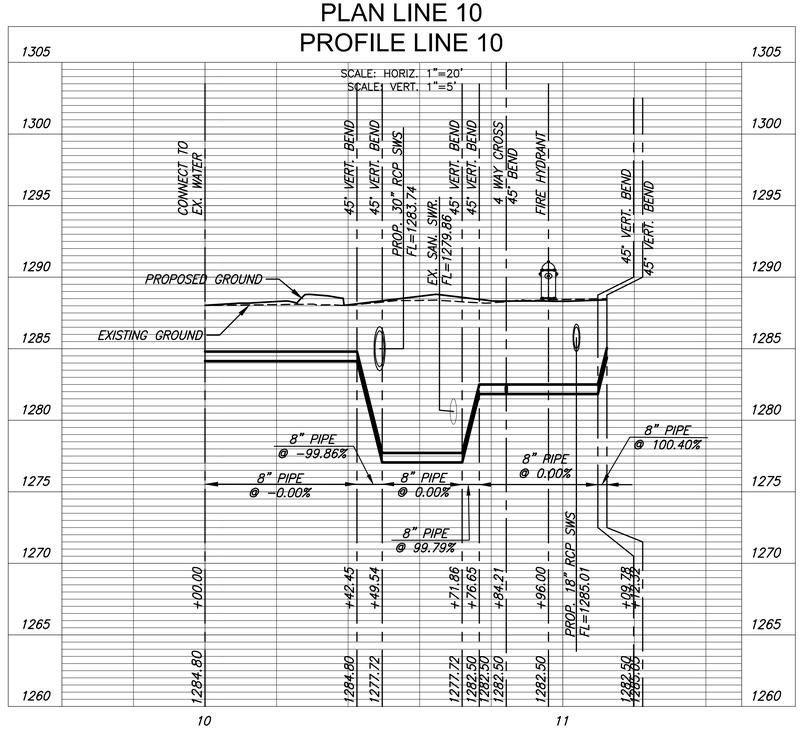

PLAN LINE 11
PROFILE LINE 11

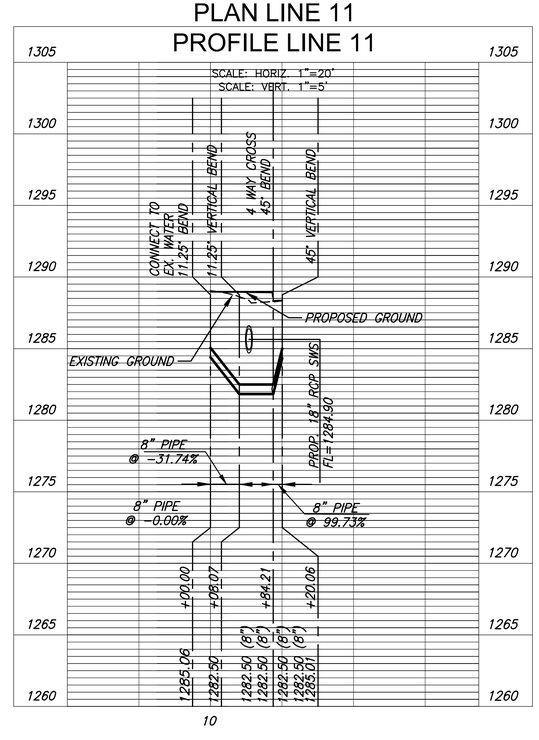

PLAN LINE 12
PROFILE LINE 12

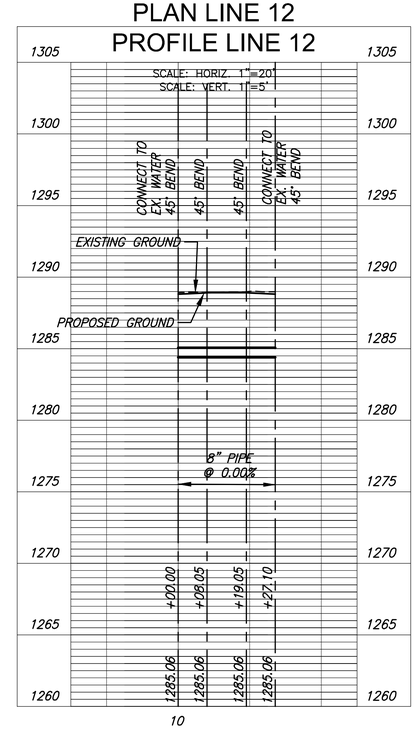

MKEC
Wichita, KS • 316.684.9600

STREET IMPROVEMENTS FOR
MT. VERNON IMPROVEMENTS
BROADWAY TO SOUTHEAST BLVD.

©2019
MKEC Engineering
All Rights Reserved
www.mkec.com
These drawings and their contents, including, but not limited to, all concepts, designs, & ideas are the exclusive property of MKEC Engineering (MKEC), and may not be used or reproduced in any way without the express consent of MKEC.

WTR LINES 10-12

PROJECT NO.	87 N-0660-01
DATE	8/19/2019
SCALE	1"=20'

DESIGNED	DRAWN	CHECKED
JTC	DM	JTC

NO.	REVISION	DATE
---	---	
---	---	
---	---	
---	---	
#	---	

SHEET NO.
97 OF 198

Sh. No. 97

PLOTTED: Friday, August 23, 2019 @ 03:27PM
J:\CIVIL\087N3960\DWG\WTR\087N3960_C4.DWG