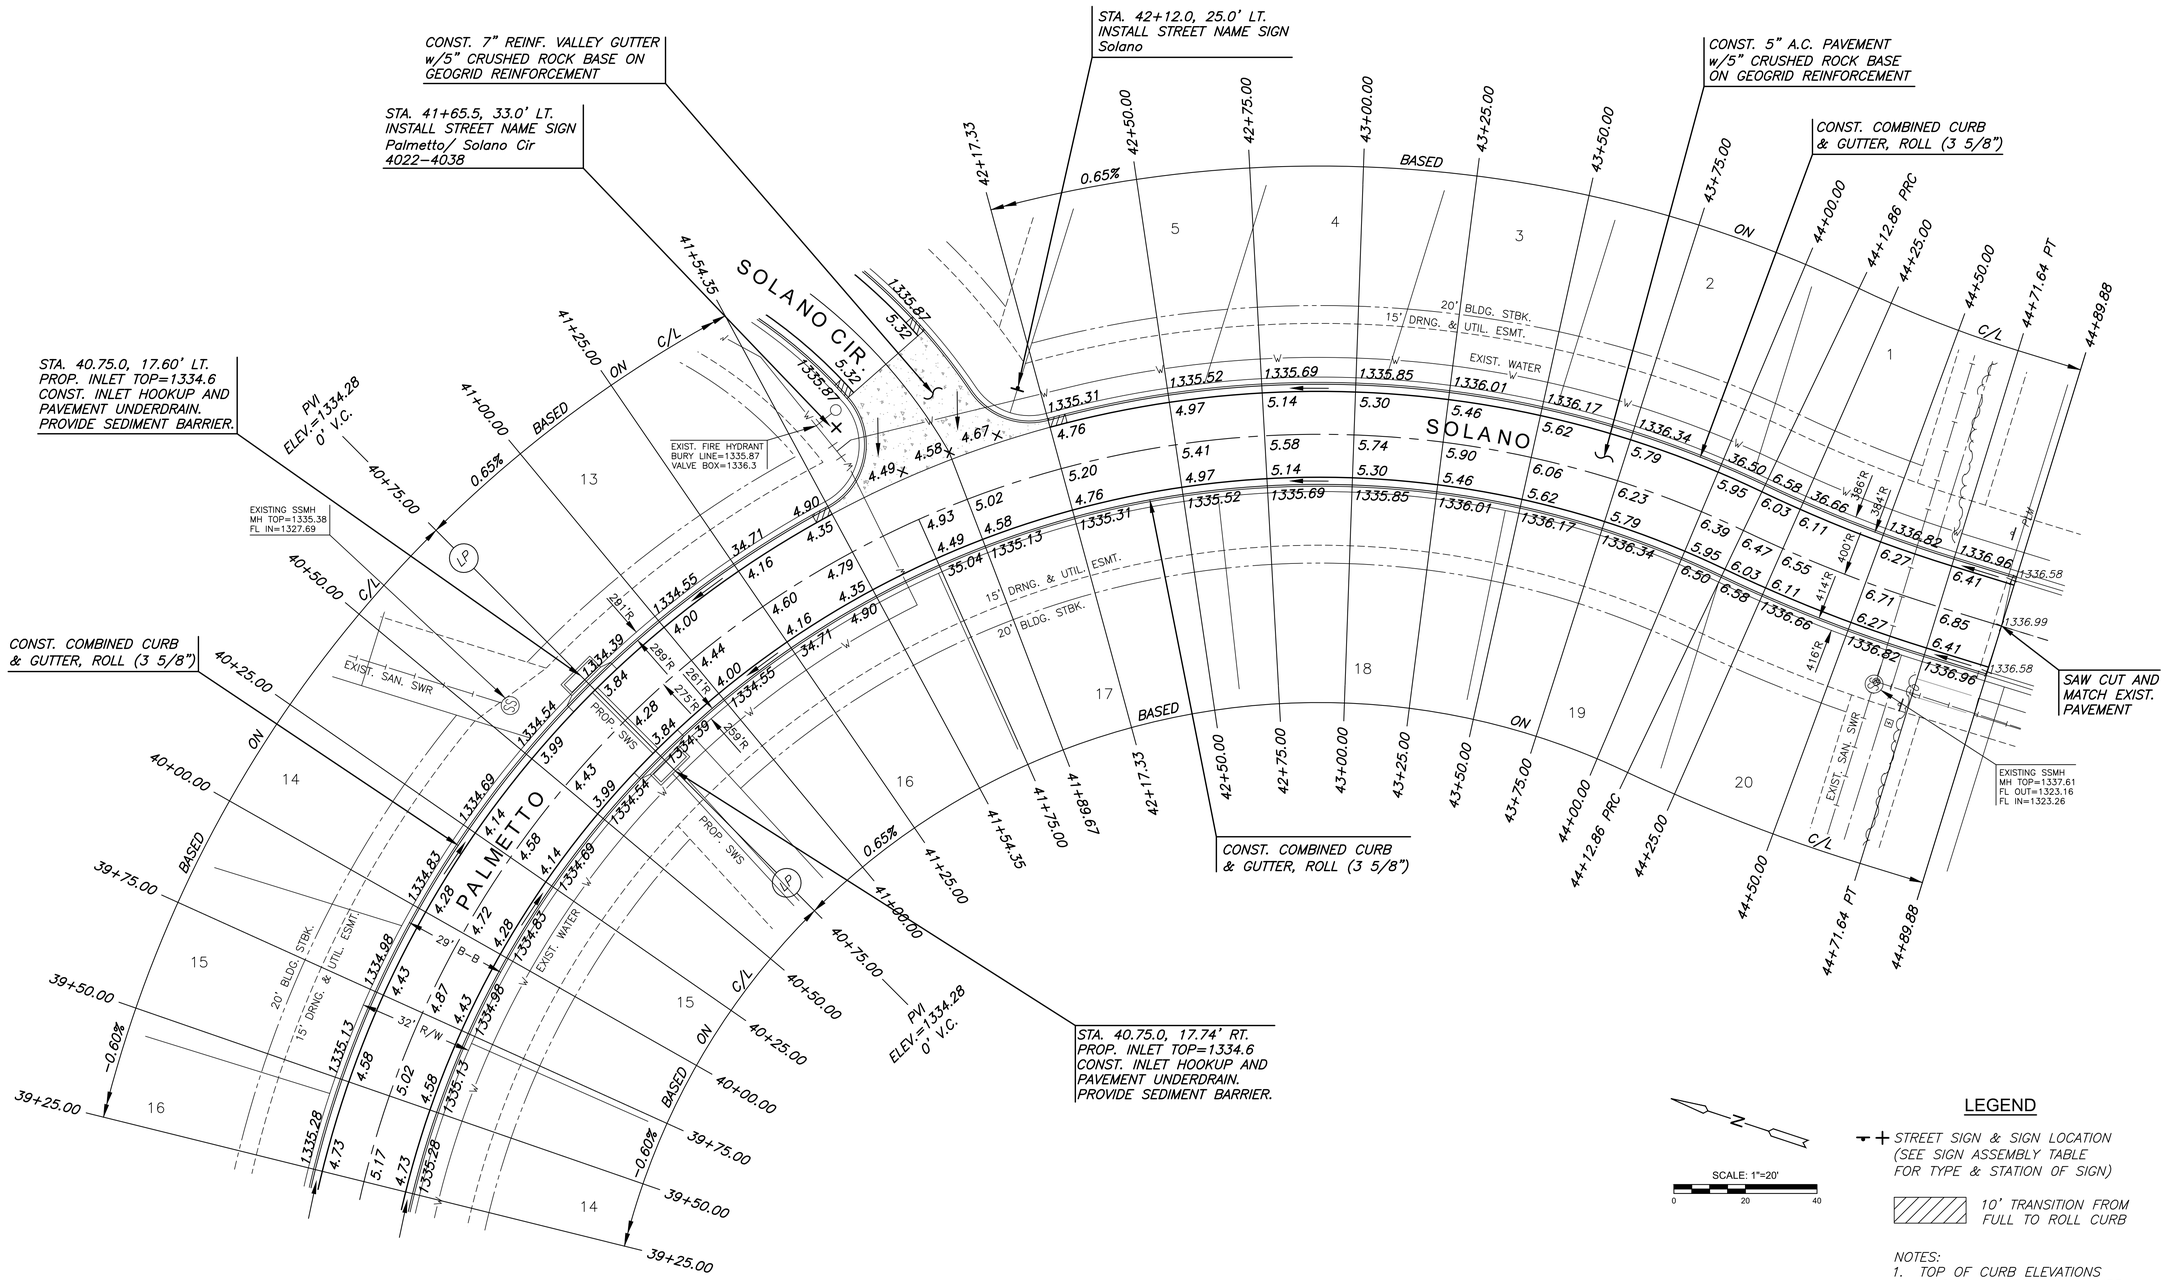

LEGEND

STREET SIGN & SIGN LOCATION (SEE SIGN ASSEMBLY TABLE FOR TYPE & STATION OF SIGN)

10' TRANSITION FROM FULL TO ROLL CURB

NOTES:
1. TOP OF CURB ELEVATIONS SHOWN ARE FOR FULL CURB. CONSTRUCT CURB AND GUTTER AS NOTED.

MKEC
Wichita, KS • 316-684-9600

PAVING & INCIDENTAL DRAINAGE FOR

ESTANCIA 2ND ADDITION

PHASE 1

©2019
MKEC Engineering
All Rights Reserved
www.mkec.com
These drawings and their contents, including, but not limited to, all concepts, designs, & ideas are the exclusive property of MKEC Engineering (MKEC), and may not be used or reproduced in any way without the express consent of MKEC.

PALMETTO TO SOLANO

PROJECT NO.	472-2019-085560
DATE	DEC 2019
SCALE	1" = 20'

DESIGNED	DRAWN	CHECKED
DFL	JWC	GJA

NO.	REVISION	DATE

SHEET NO.
11 OF 29

PLOTTED: Friday, December 20, 2019 @ 04:02PM

J:\PROJECTS\2019\91\01338_ESTANCIA SECOND_19338 CAD\SHTS\05 CIVIL\PAV\PH1\19338-05-5001.DWG