| SUBDIVISION BENCH MARKS | | | | |
|---|---|---|---|---|
| NO. | STREET AND STATION | FROM CL | DESCRIPTION | ELEVATIONS |
| 1 | SOLANO CIRCLE, STA. 10+44.46 | 14.5' LT | TOP OF CURB AT N END OF RETURN IN FRONT OF FH | |
| | | | | |

NOTE: CONTRACTOR SHALL INSTALL SUBDIVISION BENCH MARKS ("FLAT SURVEY MARKERS NO. 8134–08 3" TOP DIAMETER" PROVIDED BY KANSAS BLUE PRINT CO., INC.) COSTS TO BE CONSIDERED SUBSIDIARY TO CONSTRUCTION OF COMBINED CURB AND GUTTER.

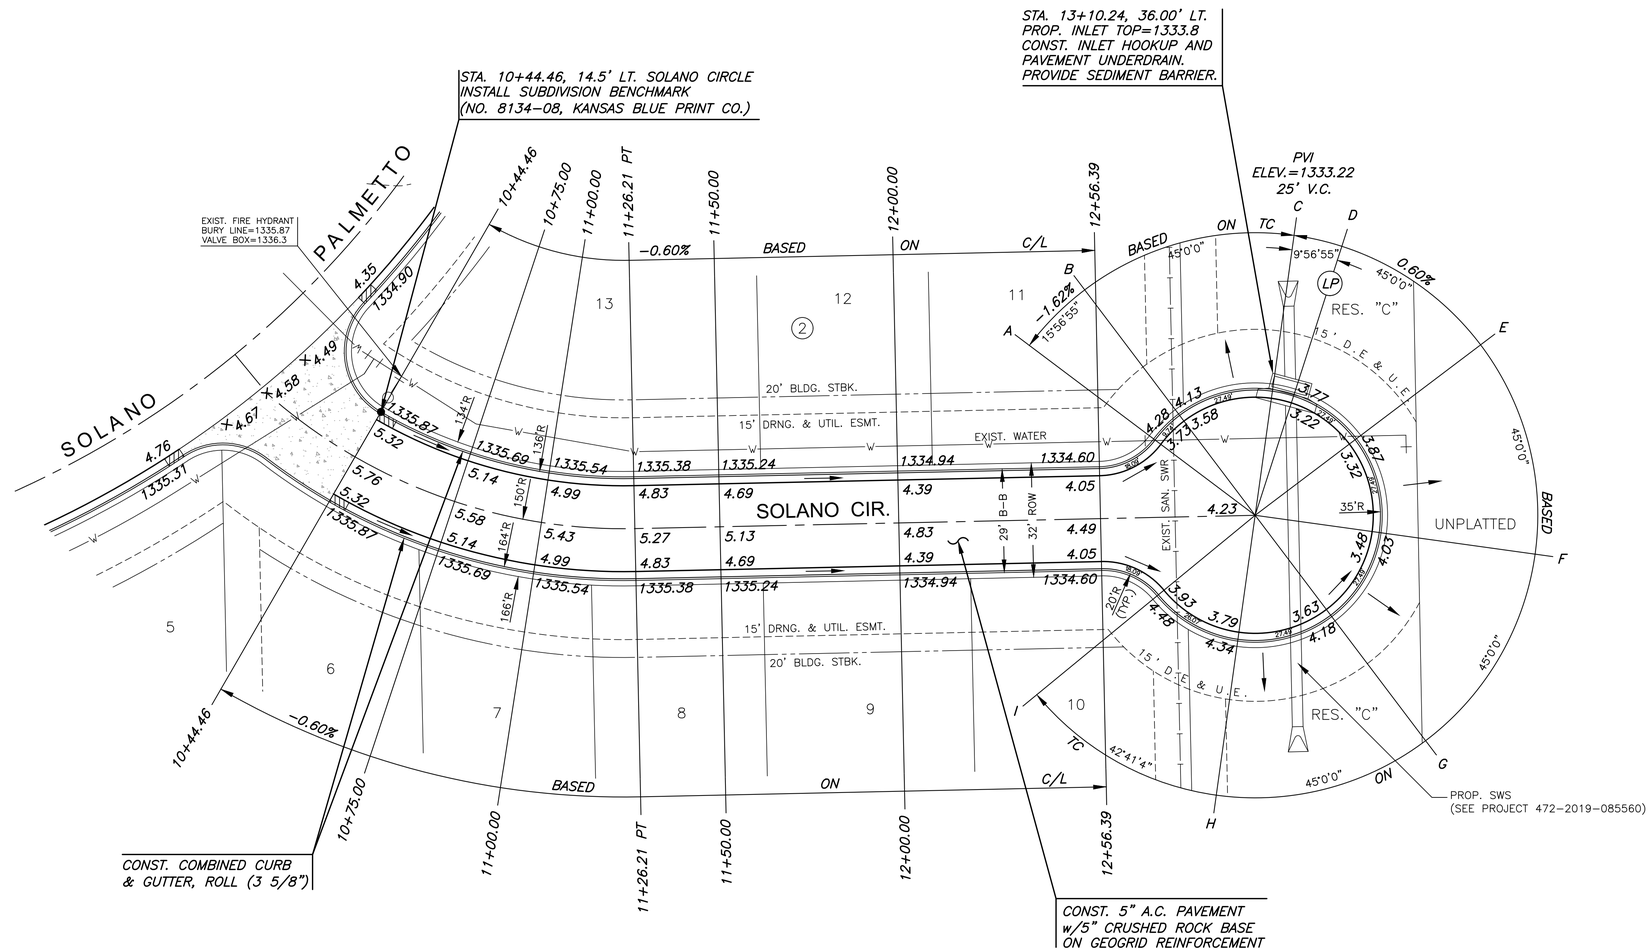


## LEGEND

STREET SIGN & SIGN LOCATION (SEE SIGN ASSEMBLY TABLE FOR TYPE & STATION OF SIGN)

10' TRANSITION FROM FULL TO ROLL CURB

GRADE/FLOW

NOTES:
1. TOP OF CURB ELEVATIONS SHOWN ARE FOR FULL CURB. CONSTRUCT CURB AND GUTTER AS NOTED.

SCALE: 1"=20'

MKEC
Wichita, KS • 316-684-9600

PAVING & INCIDENTAL DRAINAGE FOR
# ESTANCIA 2ND ADDITION
PHASE 1

©2019
MKEC Engineering
All Rights Reserved
www.mkec.com
These drawings and their contents, including, but not limited to, all concepts, designs, & ideas are the exclusive property of MKEC Engineering (MKEC), and may not be used or reproduced in any way without the express consent of MKEC.

SOLANO CIRCLE

| | |
|---|---|
| PROJECT NO. | 472-2019-085560 |
| DATE | DEC 2019 |
| SCALE | 1" = 20' |
| DESIGNED | DFL |
| DRAWN | JWC |
| CHECKED | GJA |

| NO. | REVISION | DATE |
|---|---|---|
| | | |

SHEET NO.
13 OF 29

PLOTTED: Friday, December 20, 2019 @ 04:03PM
J:\PROJECTS\2019\191\0338_ESTANCIA SECOND_19338 CAD\SHTS\05 CIVIL\PAV\PH1\19338-05-5003.DWG