BENCHMARKS:

BM #1 - Crow's Foot Cut on Top of Curb 80' North of the Centerline of 11th Street North on the West Side of Poplar.
Elev. = 1307.25 (NAVD 88)

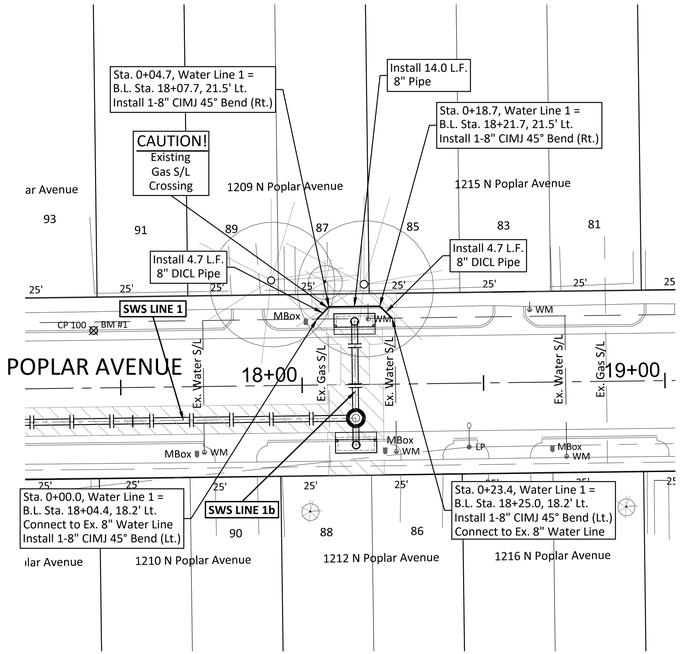

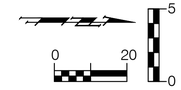

SCALE:
1" = 20' Horizontal
1" = 5' Vertical

Note:
Pavement, Sidewalks, Etc.
To Be Removed Are
Indicated By:

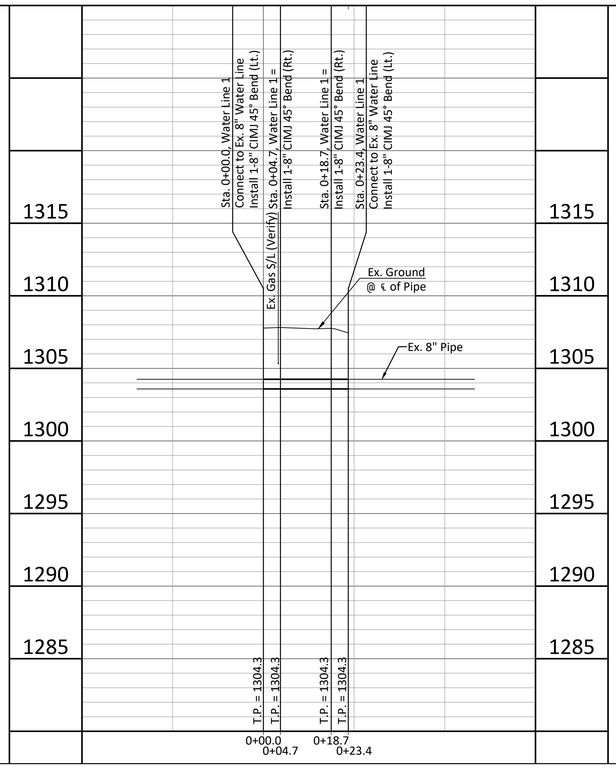

BAUGHMAN COMPANY
315 Ellis St. Wichita, KS 67211 316-262-7271
BaughmanCo.com

STORM WATER SEWER IMPROVEMENTS
WATER LINE 1
Sta. 0+00.0 - Sta. 0+23.4
POPLAR AVENUE & GREEN STREET

PROJECT NUMBER: 468-085428
INTERNAL NUMBER: 19-04-E244
DESIGN: TPV
DRAWN: TPV
DATE: July 2019
SHEET 10 OF 19