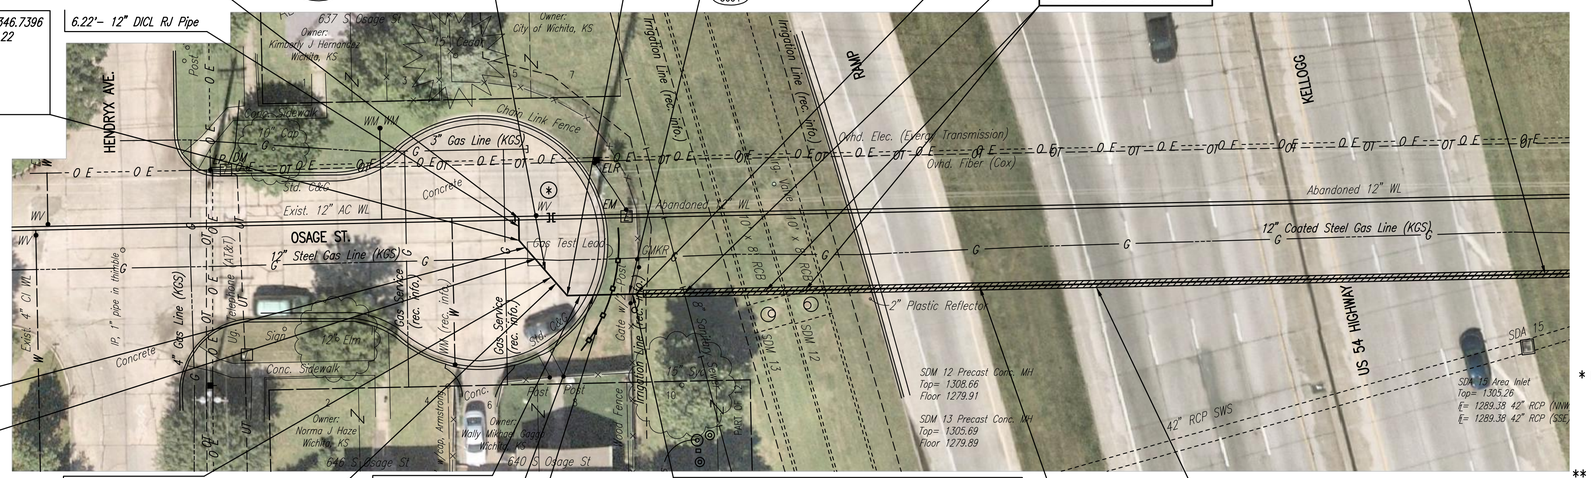

Unless noted otherwise, elevations shown are top of pipe

WATERLINE NO. 1

SCALE:

PLAN: LAT. & LONG. 0 20 40

PROFILE: HORIZ. SAME AS ABOVE

VERT. 5 0

(5000) = SEE SHEET NO. C102 FOR WATERLINE AND STREET CL COORDINATES (TYP.)

[= DENOTES CAP/PLUG BY THE CONTRACTOR. (INCLUDES REMOVAL AND REPLACEMENT OF PAVEMENT)

= SILT FENCE PROTECTION BARRIER

(*) = REMOVE VALVE AND VALVE BOX (SALVAGE TO CITY) (INCLUDES REMOVAL AND REPLACEMENT OF PAVEMENT)

* PRIOR TO BEGINNING CONSTRUCTION, THE CONTRACTOR SHALL EXCAVATE THE EXISTING 12" WATERLINE AT WL 1, STA. 0+00.00 TO VERIFY PIPE SIZE, TYPE, FITTINGS, AND HORIZONTAL AND VERTICAL LOCATION. THE CONTRACTOR SHALL REPORT HIS FINDINGS TO THE ENGINEER SO THAT ANY NECESSARY PLAN MODIFICATIONS CAN BE MADE. ANY ADDITIONAL LABOR OR MATERIALS NECESSARY TO COMPLETE THE CONNECTION SHALL BE CONSIDERED SUBSIDIARY TO THE PROJECT.

** CONTRACTOR SHALL COORDINATE WITH KANSAS GAS SERVICE TO RESTRAIN 12" GAS LINE THROUGH TO CONSTRUCTION. AT LEAST 2 DAYS PRIOR TO START OF CONSTRUCTION, COORDINATE RESTRAINT WITH KANSAS GAS SERVICE, BRYAN HARKRADER AT 831–5616.

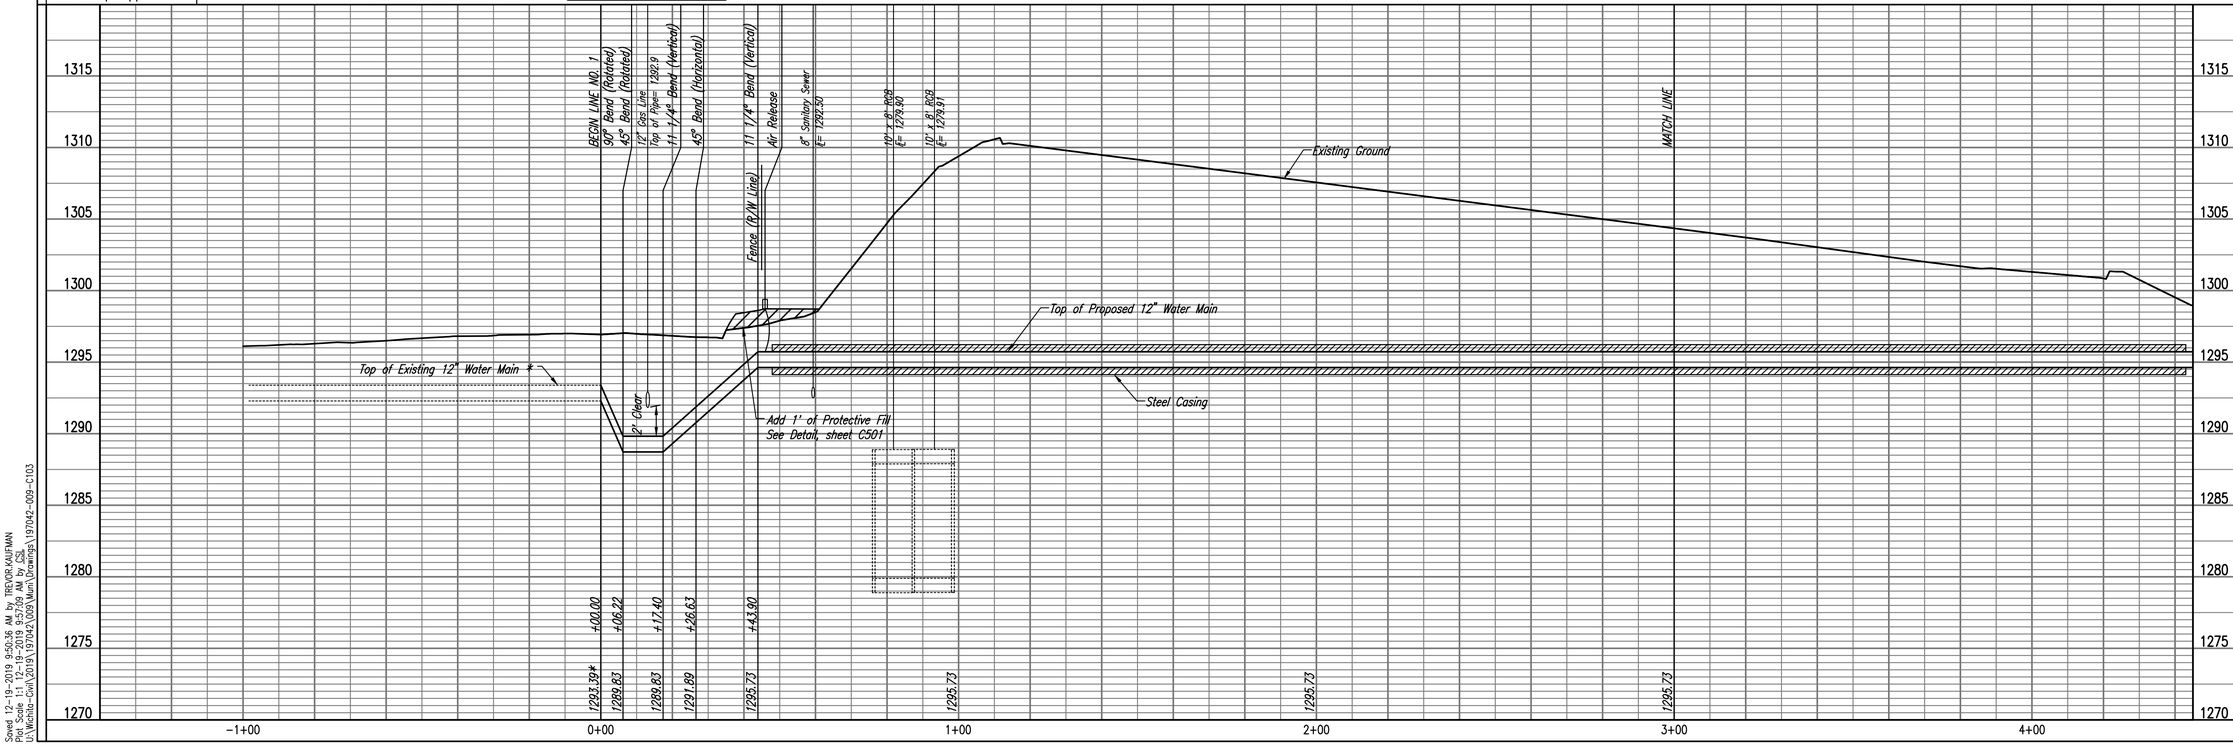

PEC
PROFESSIONAL ENGINEERING CONSULTANTS
303 SOUTH TOPEKA
WICHITA, KS 67202
316-262-2691 www.pec1.com

CITY OF WICHITA

TREVOR KAUFMAN LICENSED 26008 12/19/2019 KANSAS PROFESSIONAL ENGINEER

WATERLINE RELOCATION AT KELLOGG AND OSAGE STREET

GARY JANZEN, P.E. - CITY ENGINEER
CITY OF WICHITA PROJECT NO. 448-2019-010176

Issue:

JOB NO.	35-197042-009-042
DATE	AUGUST 2019
PM	RWG
DESIGNED BY	RWG
DRAWN BY	CSL
CHECKED BY	TBK

WATERLINE NO. 1

C103

Saved 12-19-2019 9:50:36 AM by TREVOR.KAUFMAN
Plot Scale 1:1 12-19-2019 9:57:39 AM by CSL
J:\Wichita-Civil\2019\197042\009\Math\Drawings\197042-009-C103