BENCHMARKS:
Chiseled square at the end of the top of curb at the southeast corner of Ridge Port and 37th ST N.
Elev. = 1333.05 NAVD88

Chiseled square on the south side of curb inlet on the east side of Lakeway ST
Elev. = 1329.58 NAVD88

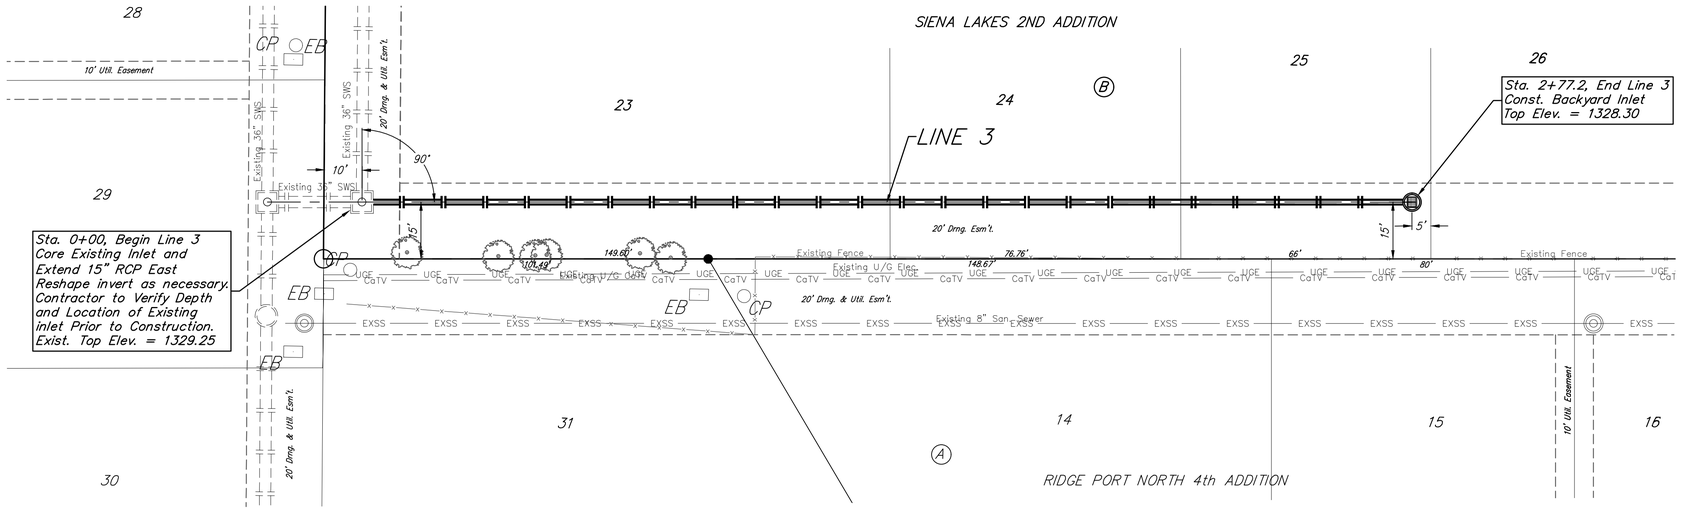

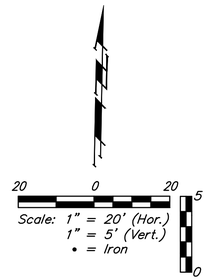

Baughman

Siena Lakes 2nd Addition - Phase III

LINE 3

Storm Water Sewer Improvements

Baughman Company, P.A. 315 Ellis St. Wichita, KS 67211 P 316-262-7271 F 316-262-0149
ENGINEERING | SURVEYING | PLANNING | LANDSCAPE ARCHITECTURE

PROJECT NUMBER 472-85422	DESIGN AEG / DRAWN JAK
REVISIONS:	APPROVED / DATE 1/14/2020
	SCALE Noted
	SHEET 13 OF 29

C:\Projects\Siena Lakes 2nd_1805P327\Engineering\Phase 3\Str_1904\E259\SWS PLANS.dwg