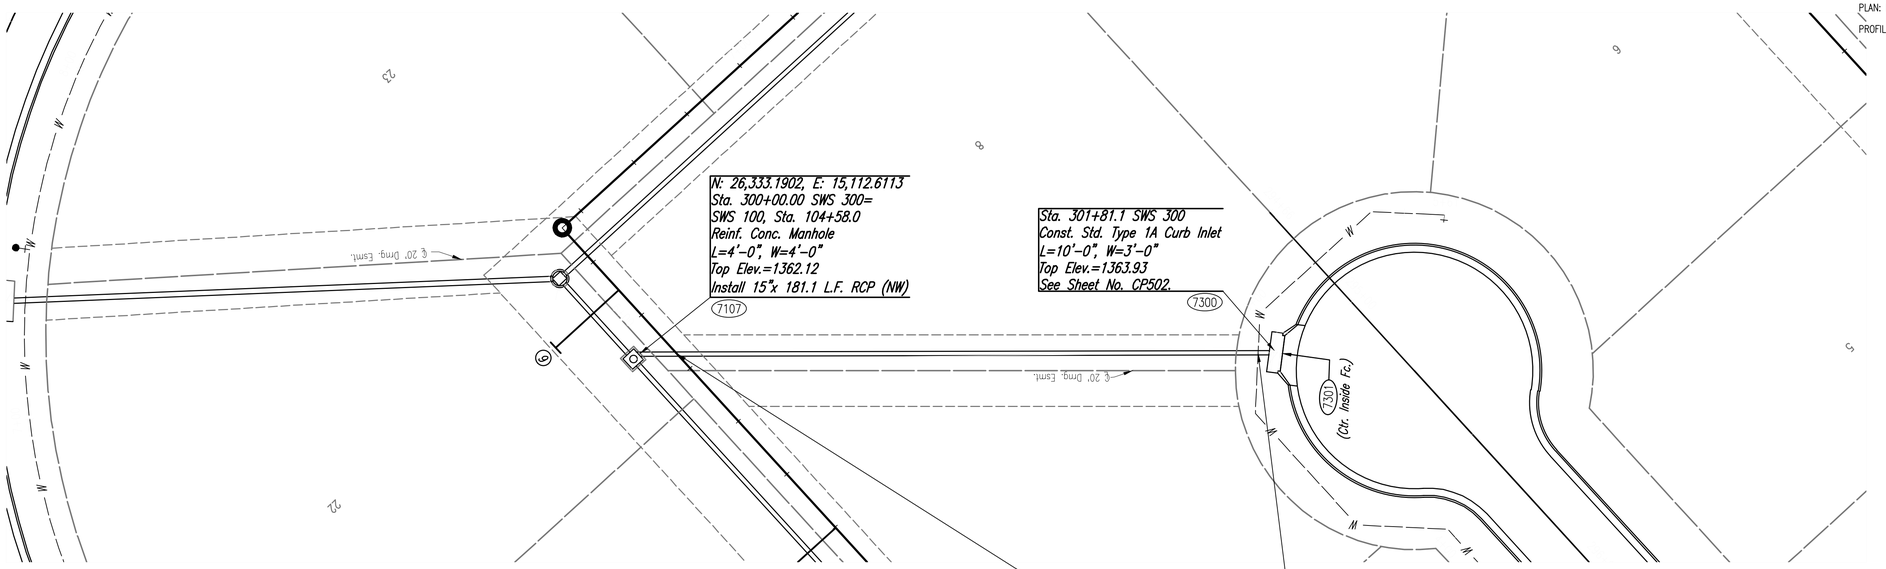

SCALE:

PLAN: LAT. & LONG. 0 20 40

PROFILE: HORIZ. SAME AS ABOVE

VERT. 0 5

COORDINATE LIST		
POINT	NORTH	EAST
7107	26,333.1902	15,112.6113
7300	26,454.3960	14,979.6167
7301	26,455.5507	14,978.6593

(7107) = COORDINATE POINT NO.

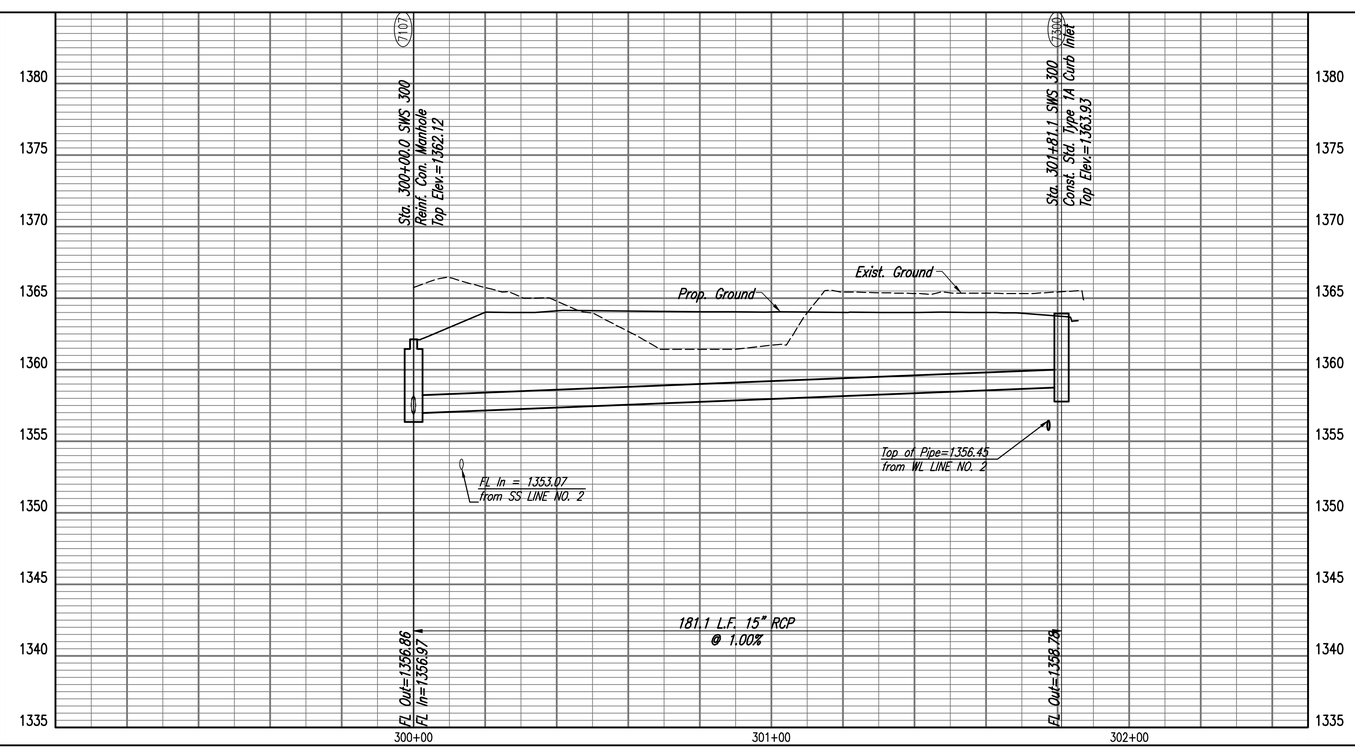

PEC
PROFESSIONAL ENGINEERING CONSULTANTS
303 SOUTH TOPEKA
WICHITA, KS 67202
316-262-2691 www.pec1.com

CITY OF WICHITA

AMY K. LUEKING
LICENSED
25131
02/21/2020
KANSAS
PROFESSIONAL ENGINEER

PAVING IMPROVEMENTS

TO SERVE

FONTANA 5TH - PHASE 2

GARY JANZEN, P.E. - CITY ENGINEER
CITY OF WICHITA PROJECT NO. 472-84802
OCA NO. 766486

Issue:

JOB NO.	190592-000
DATE	FEBRUARY 2020
PM	BMM
DESIGNED BY	AKL
DRAWN BY	BJS
CHECKED BY	RJS

SWS LINE NO. 300

CP204

Saved 02-21-2020 9:15:49 AM by BJS
Plot Scale 1:1 02-21-2020 11:39:55 AM by BJS
U:\Wichita-Cwh\2019\190592\000\Muni-Trans\Drawings\190592-000-14-CP204-SWS LINE NO. 300