| WATER VALVE BOX ELEVATIONS | | | |
|---|---|---|---|
| STREET | STATION | OFFSET | PROPOSED ELEVATION |
| JUDITH | 101+60.00 | 23.0' Lt | 1362.90 |
| | | | |
| | | | |

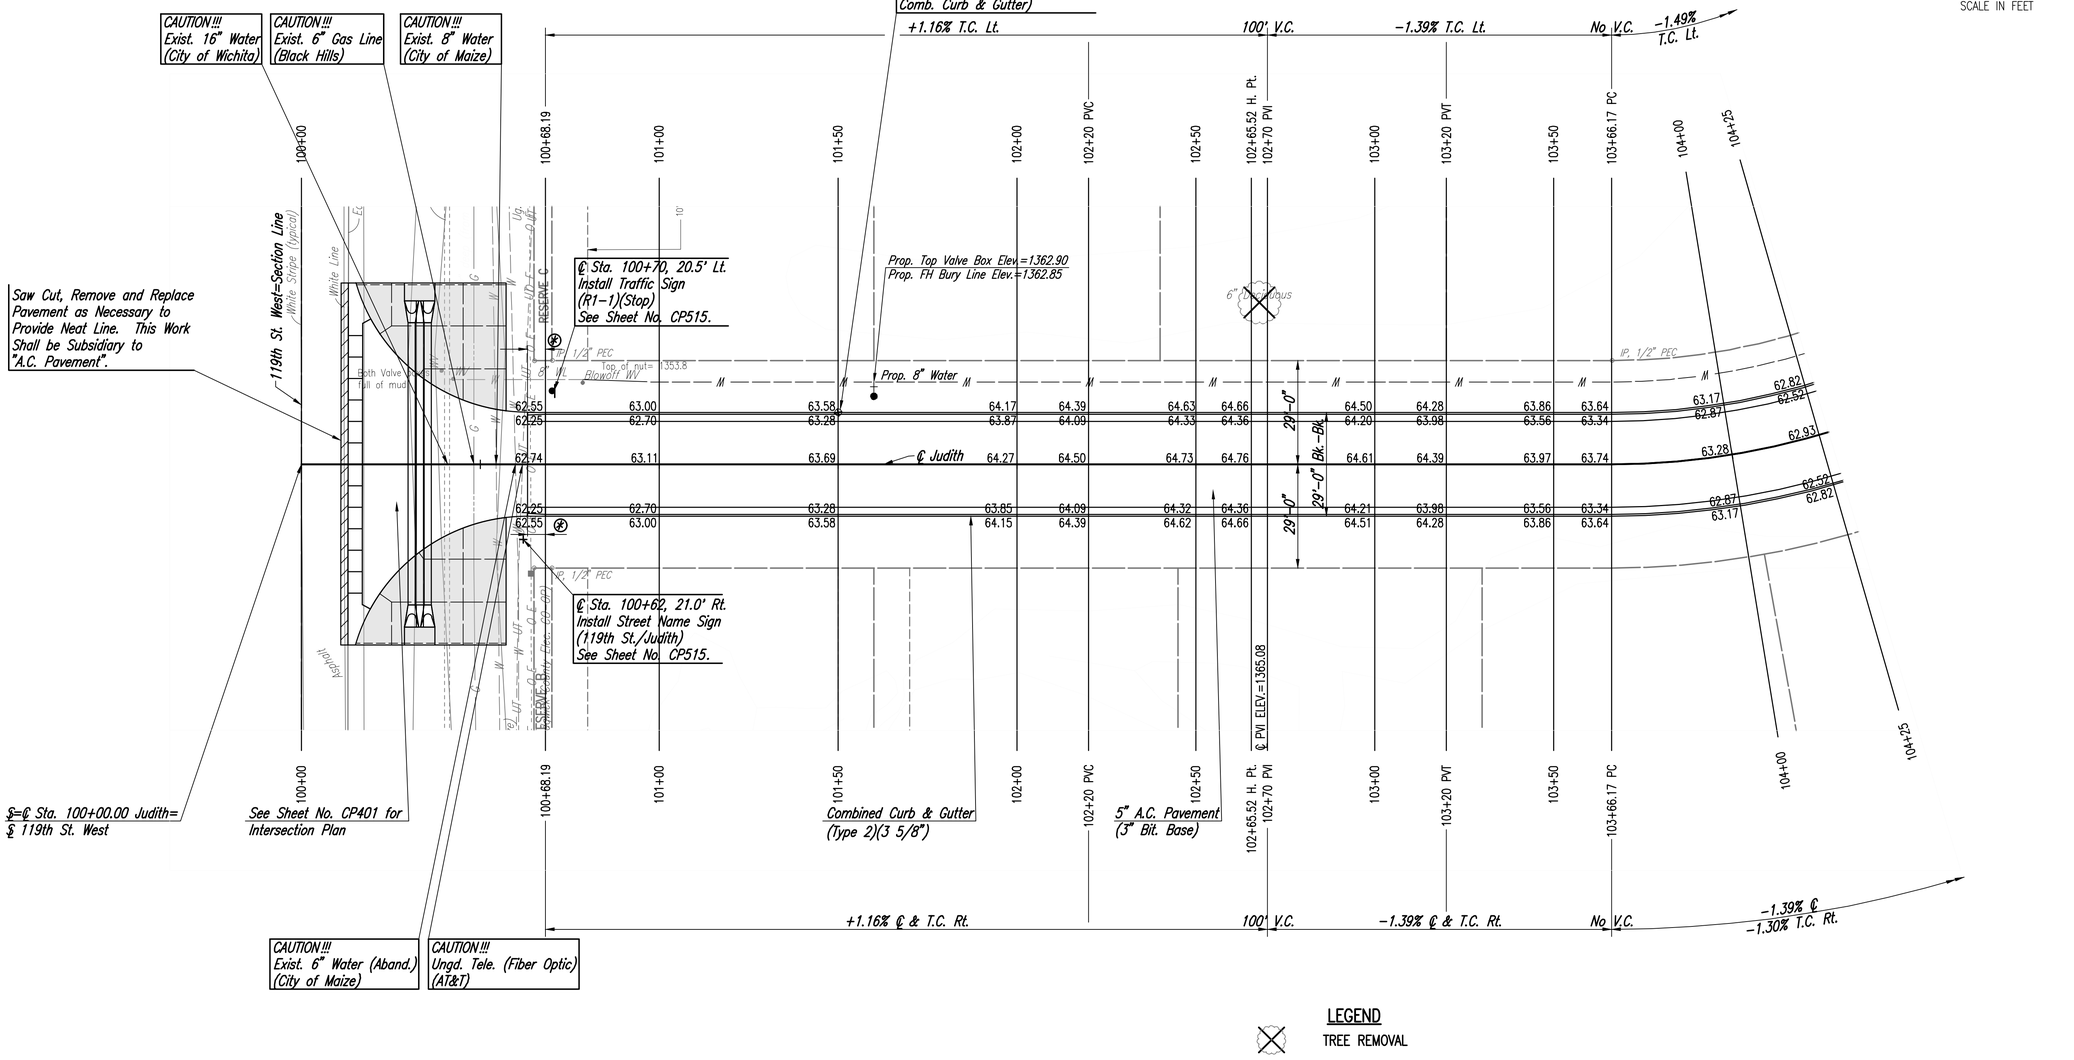


LEGEND

TREE REMOVAL

⊛ 5' Transition from No Height Curb to Full Height Curb and Gutter (Type 2) (3 5/8" Roll & 1 1/2"). To be bid and paid for as "Combined Curb and Gutter (3 5/8" Roll & 1 1/2")".

0 20 40
SCALE IN FEET


PEC
PROFESSIONAL ENGINEERING CONSULTANTS
303 SOUTH TOPEKA
WICHITA, KS 67202
316-262-2691 www.pec1.com


CITY OF WICHITA

AMY K. LUEKING LICENSED 25131 02/21/2020 KANSAS PROFESSIONAL ENGINEER

PAVING IMPROVEMENTS
TO SERVE
FONTANA 5TH - PHASE 2

GARY JANZEN, P.E. - CITY ENGINEER
CITY OF WICHITA PROJECT NO. 472-84802
OCA NO. 766486

| Issue: | | |
|---|---|---|
| | | |
| | | |
| | | |
| | | |
| | | |
| | | |
| | | |
| | | |

| | |
|---|---|
| JOB NO. | 190592-000 |
| DATE | FEBRUARY 2020 |
| PM | BMM |
| DESIGNED BY | AKL |
| DRAWN BY | BJS |
| CHECKED BY | RJS |

PAVING
PLAN-JUDITH

CP101
06 OF 42


Saved 02-21-2020 11:07:50 AM by BJS
Plot Scale 1:1 02-21-2020 11:36:48 AM by BJS
O:\Wichita-Cwh\2019\190592\000\Main-Trans\Drawings\190592-000-06-CP101-PAVING PLAN-JUDITH