43+50.00

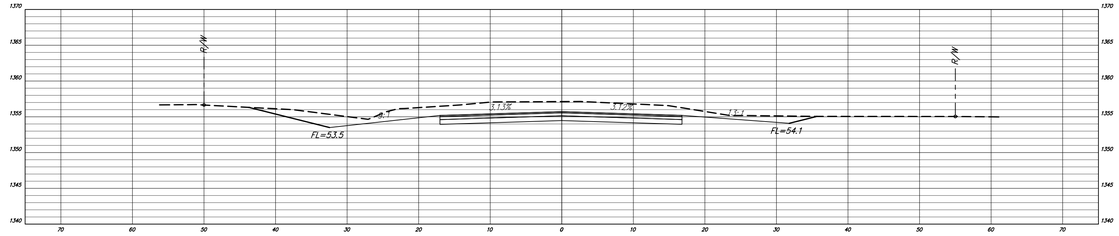

43+00.00

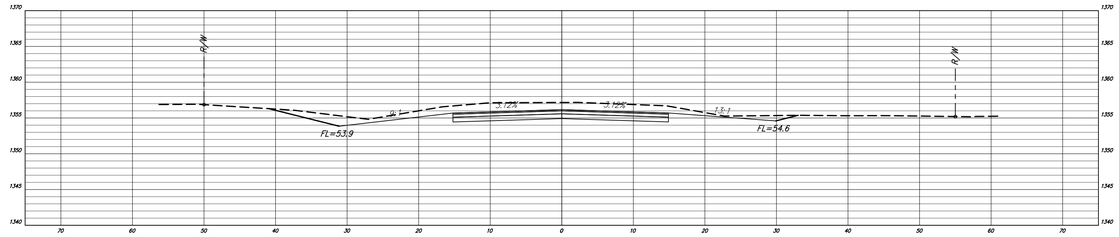

42+50.00

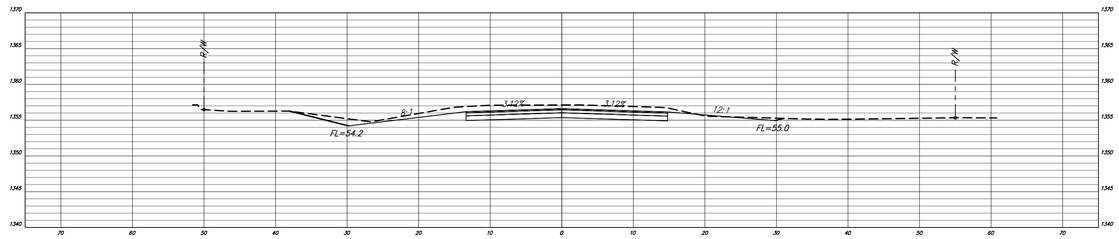

42+00.00

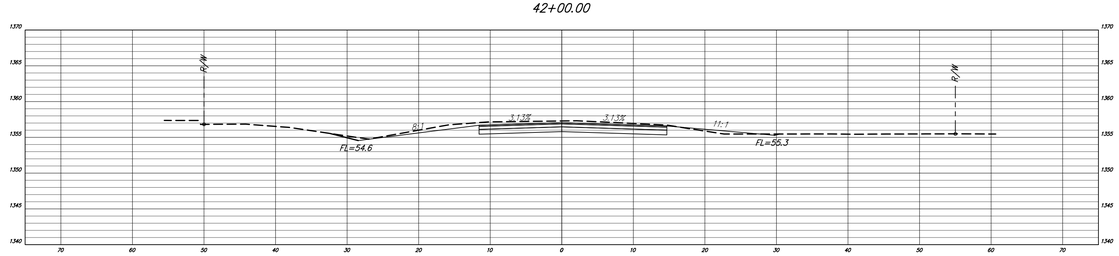

41+65.00

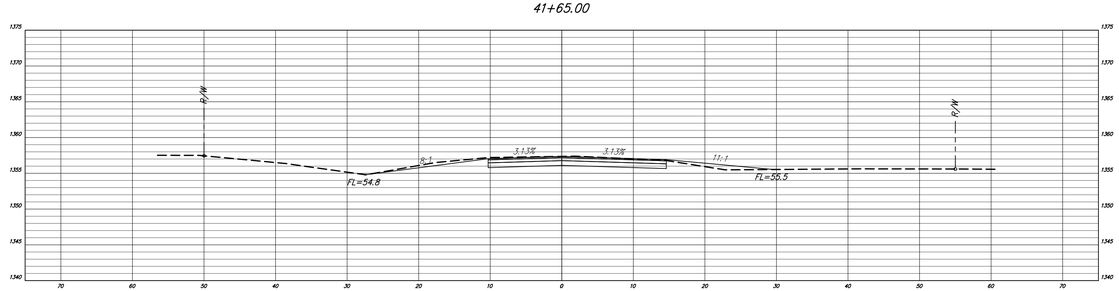

Drawn By: Schwab-Eaton, P.A.
Plotted: 5/3/2019 2:07 PM
File: 15.W011 X Sections.dwg

CITY OF WICHITA

135TH STREET WEST CROSS SECTIONS

Schwab Eaton

DESIGNED	MS	DRAWN	JM	SCALE	SHEET NO.
CHECKED	MS	DATE	09/18	1" = 10'-0"	110