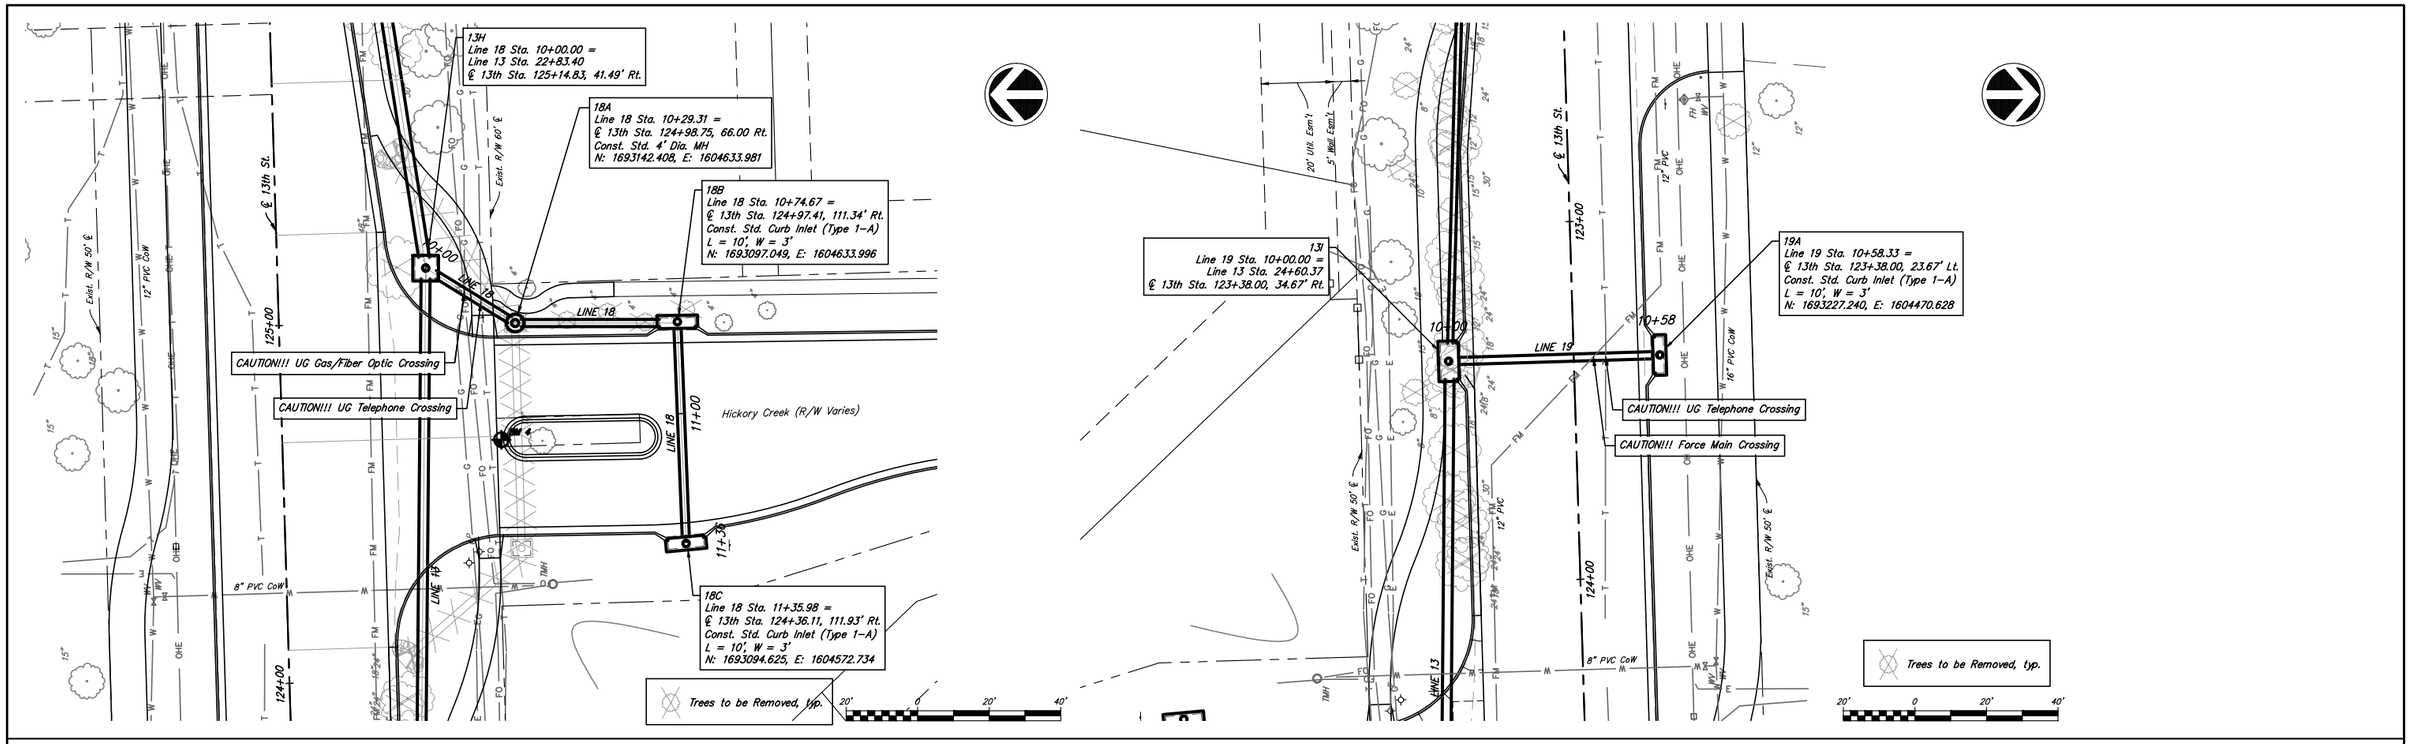

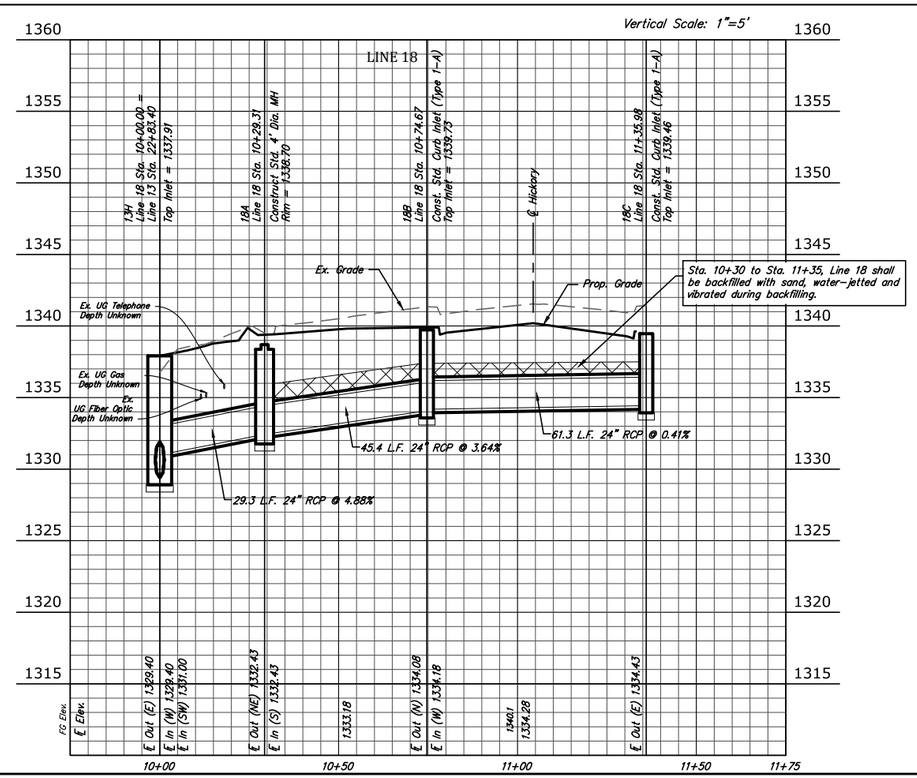

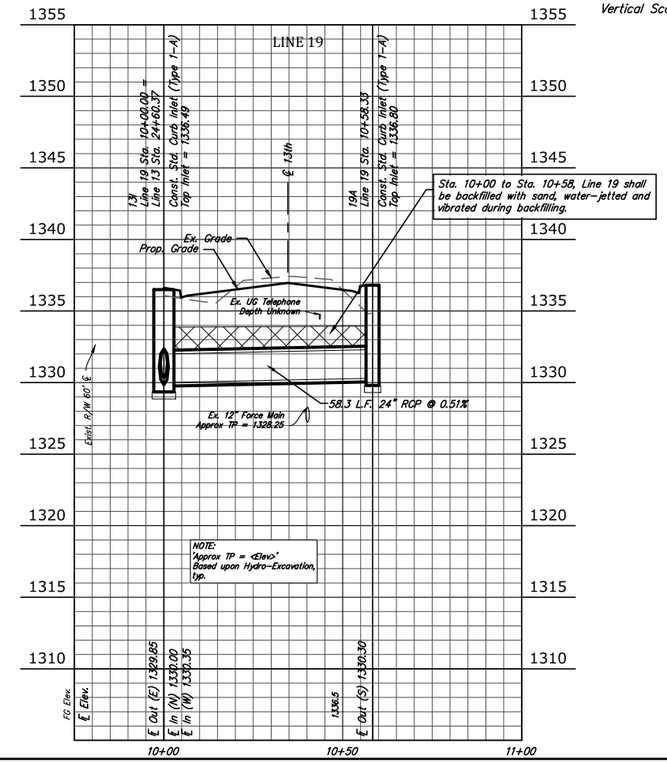

Drawn By: Schwab-Eaton, P.A.
Plotted: 5/3/2019 1:53 PM
File: 15.W011 Storm.dwg

MICHAEL WILLIAM SCHAB
LICENSED
NO. 15629
05/02/2019
KANSAS
PROFESSIONAL ENGINEER

CITY OF WICHITA

STORM SEWER - LINES 18 & 19 PLAN & PROFILE

Schwab Eaton

DESIGNED	MS	DRAWN	JM	SCALE	SHEET NO.
CHECKED	MS	DATE	09/18	1" = 20'-0"	49