BENCHMARKS:
BM #1: "□" on Fence Footing under warning US Air Force Installation Sign West of Rock Road, 400' N. of W ½ Cor.
Elev. = 1377.45 NAVD88

BM #2: Cross cut in top of curb West end of southwest curb return, 34th & 34th Ct.
(Lots 1–13, Block A)
Elev. = 1379.36 NAVD88

BM #3: Cross cut in top of curb North end of north curb return, 34th & 34th Ct.
(Lots 22–36, Block A)
Elev. = 1377.16 NAVD88

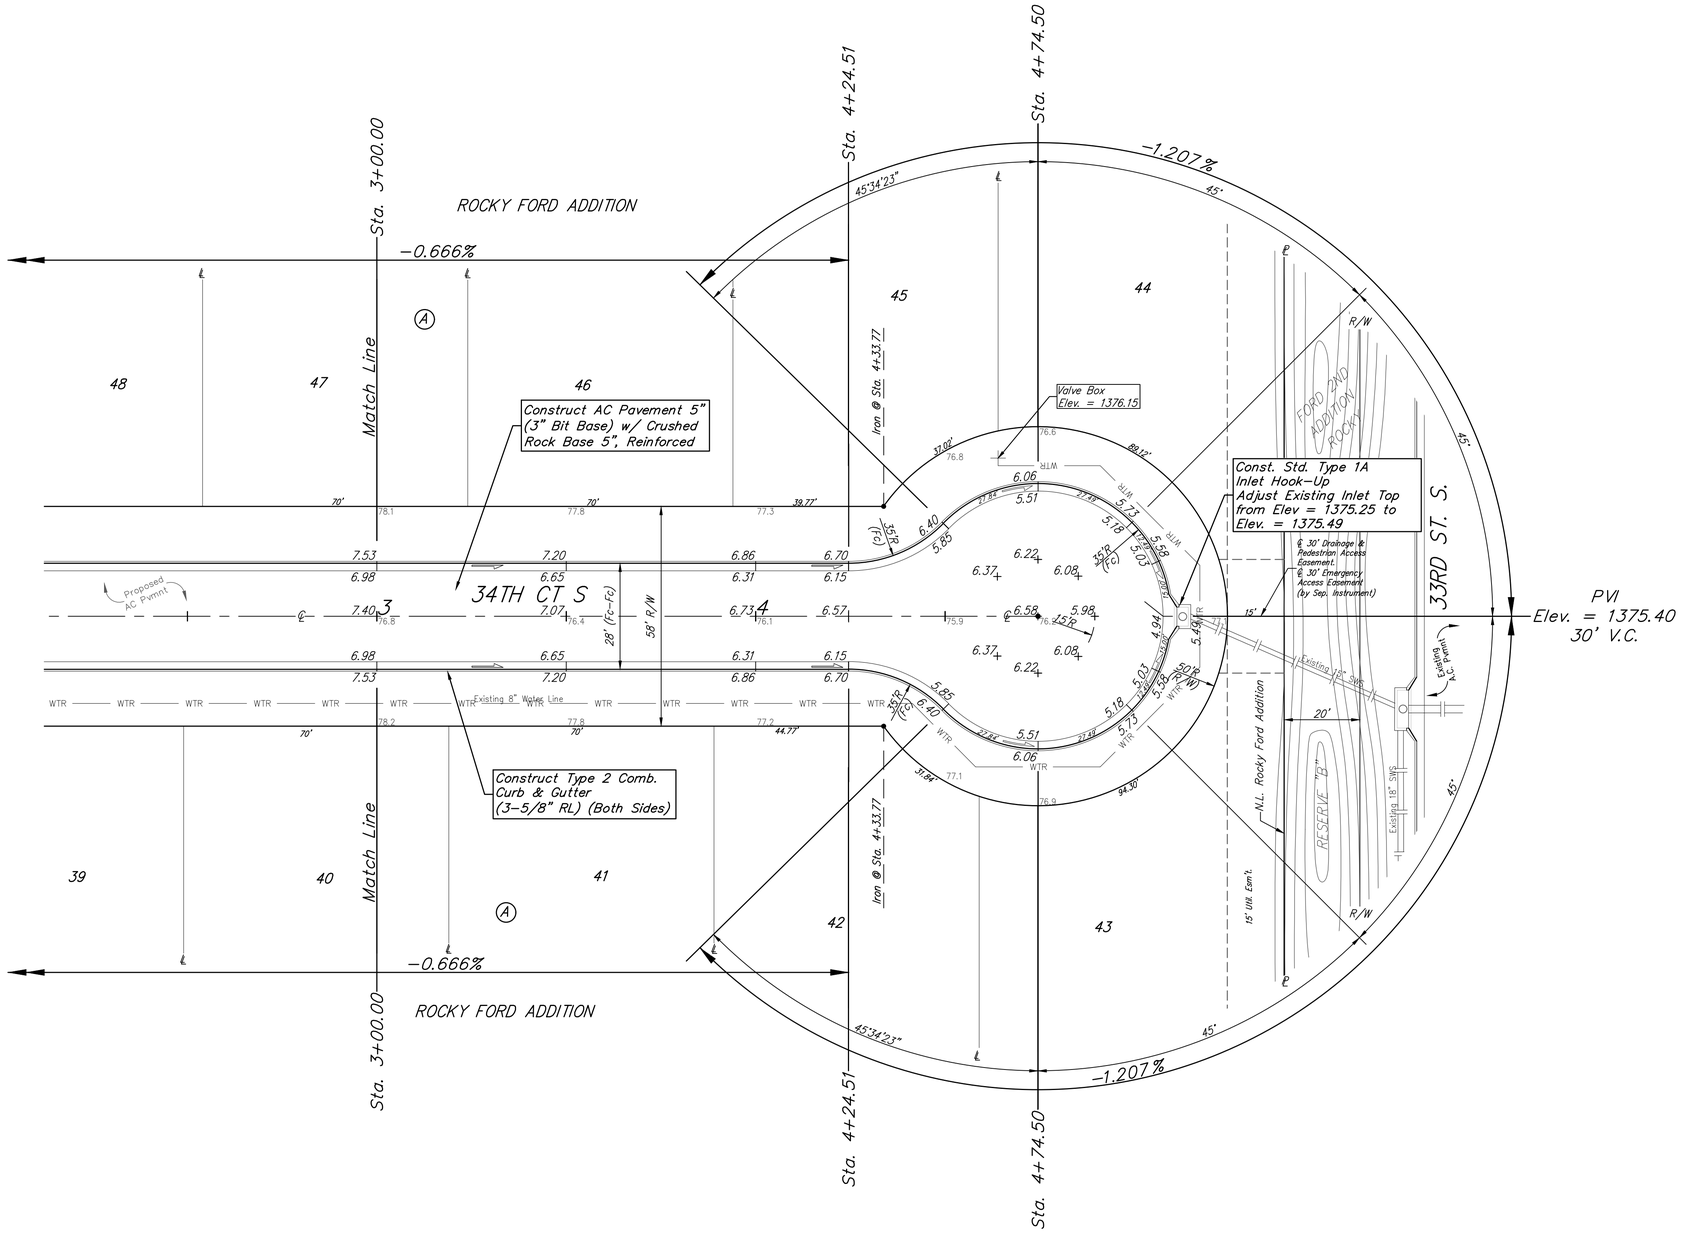

20 0 20
Scale: 1" = 20'
• = Iron

Roll type curb & gutter to be constructed on the pavement on this sheet.
Top of curb elevation are given for full height curb.

Baughman

Rocky Ford Addition - Phase 2B

34TH CT S

Sta. 3+.00.00 to Sta. 4+74.50

Baughman Company, P.A. 315 Ellis St. Wichita, KS 67211 P 316-262-7221 F 316-262-0149
ENGINEERING | SURVEYING | PLANNING | LANDSCAPE ARCHITECTURE

PROJECT NUMBER	DESIGN	DRAWN
472-2019-085559	AEG	JAK
REVISIONS:	APPROVED	DATE
		3/26/2020
	SCALE	
	Noted	
	SHEET	
	6 OF 16	

C:\Projects\Rocky Ford Addition_1606-P207\Engineering\Phase 2B\Str_19-11-E419\STR PLANS.dwg