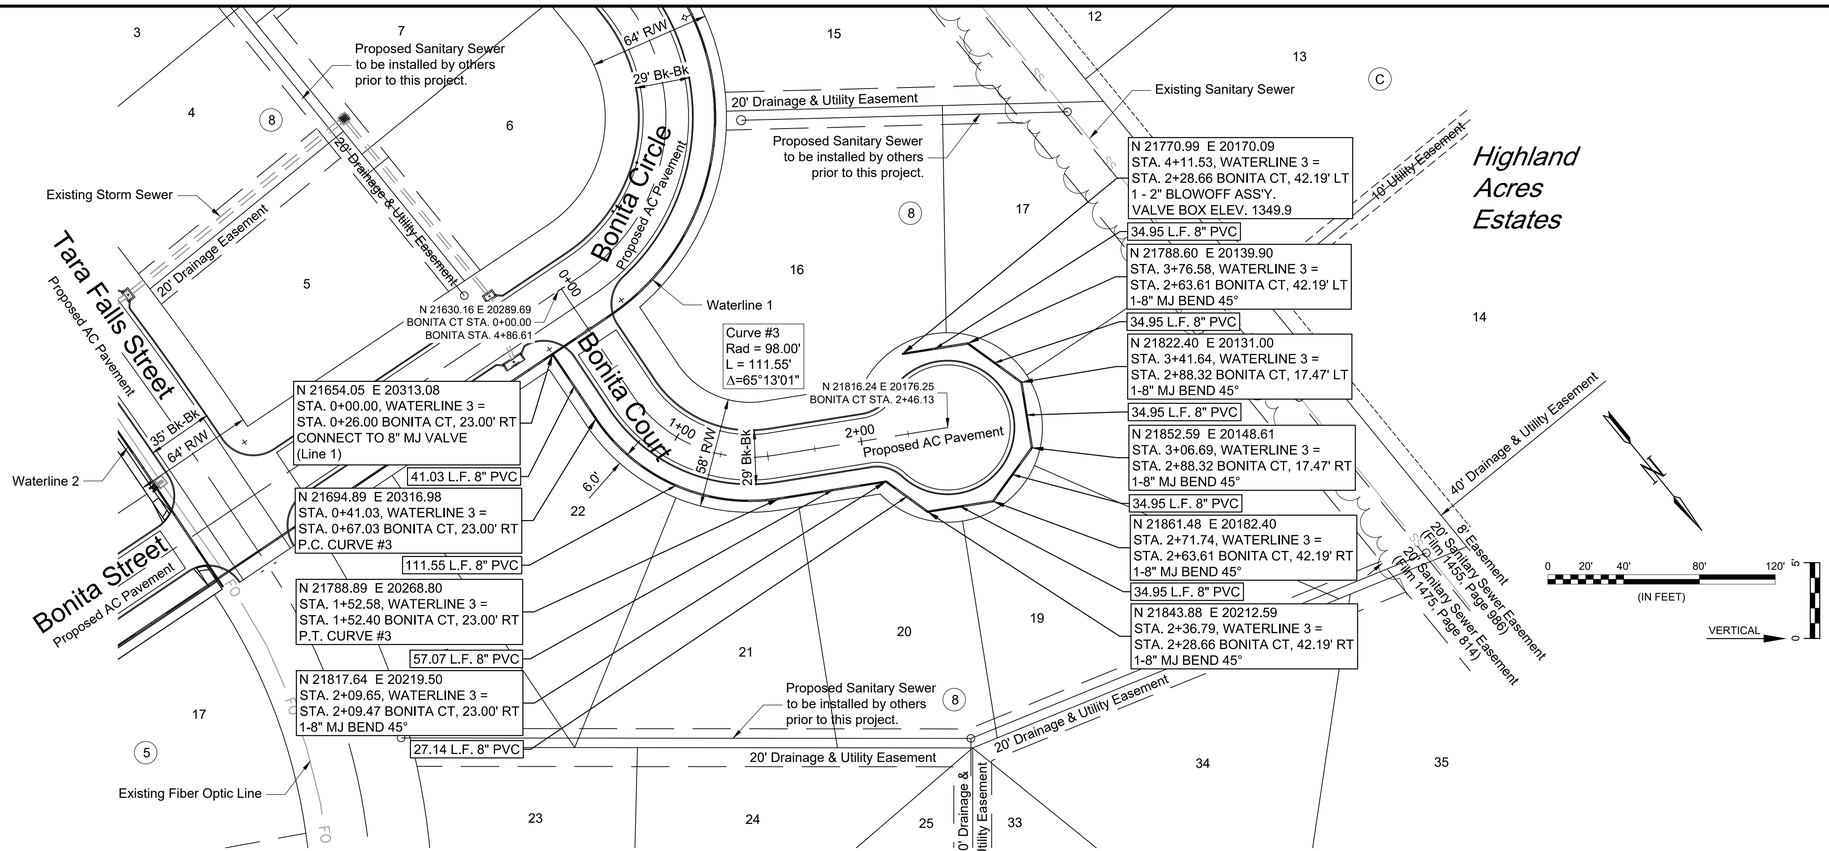

File: L:\2019\19T41019 - Casa Bella Phase 7\Drawings\C3D\WATER\WATER LINE 3.dwg Last Save: 4/7/2020 11:32 AM Last saved by: Cdjurey
Last plotted by: Jurey, Caleb D Plot Style: ---- Plot Scale: 1:2.585 Plot Date: 4/8/2020 9:31 PM Plotter used: None

GARVER

© 2020 GARVER, LLC
THIS DOCUMENT, ALONG WITH THE IDEAS AND DESIGNS CONVEYED HEREIN, SHALL BE CONSIDERED INSTRUMENTS OF PROFESSIONAL SERVICE AND ARE PROPERTY OF GARVER, LLC. ANY USE, REPRODUCTION, OR DISTRIBUTION OF THIS DOCUMENT, ALONG WITH THE IDEAS AND DESIGN CONTAINED HEREIN, IS PROHIBITED UNLESS AUTHORIZED IN WRITING BY GARVER, LLC OR EXPLICITLY ALLOWED IN THE GOVERNING PROFESSIONAL SERVICES AGREEMENT FOR THIS WORK.

KENNETH W. LEE
LICENSED
15373
4-8-20
KANSAS
PROFESSIONAL ENGINEER

REV.	DATE	DESCRIPTION	BY

CITY OF WICHITA
WICHITA, KANSAS

CASA BELLA
SECOND ADDITION
WATER DISTRIBUTION
SYSTEM

WATER LINE 3

JOB NO.: 19T41019
DATE: APR 2020
DESIGNED BY: KWL
DRAWN BY: CDJ

BAR IS ONE INCH ON ORIGINAL DRAWING
0 1"
IF NOT ONE INCH ON THIS SHEET, ADJUST SCALES ACCORDINGLY.

DRAWING NUMBER

SHEET NUMBER 5 OF 14