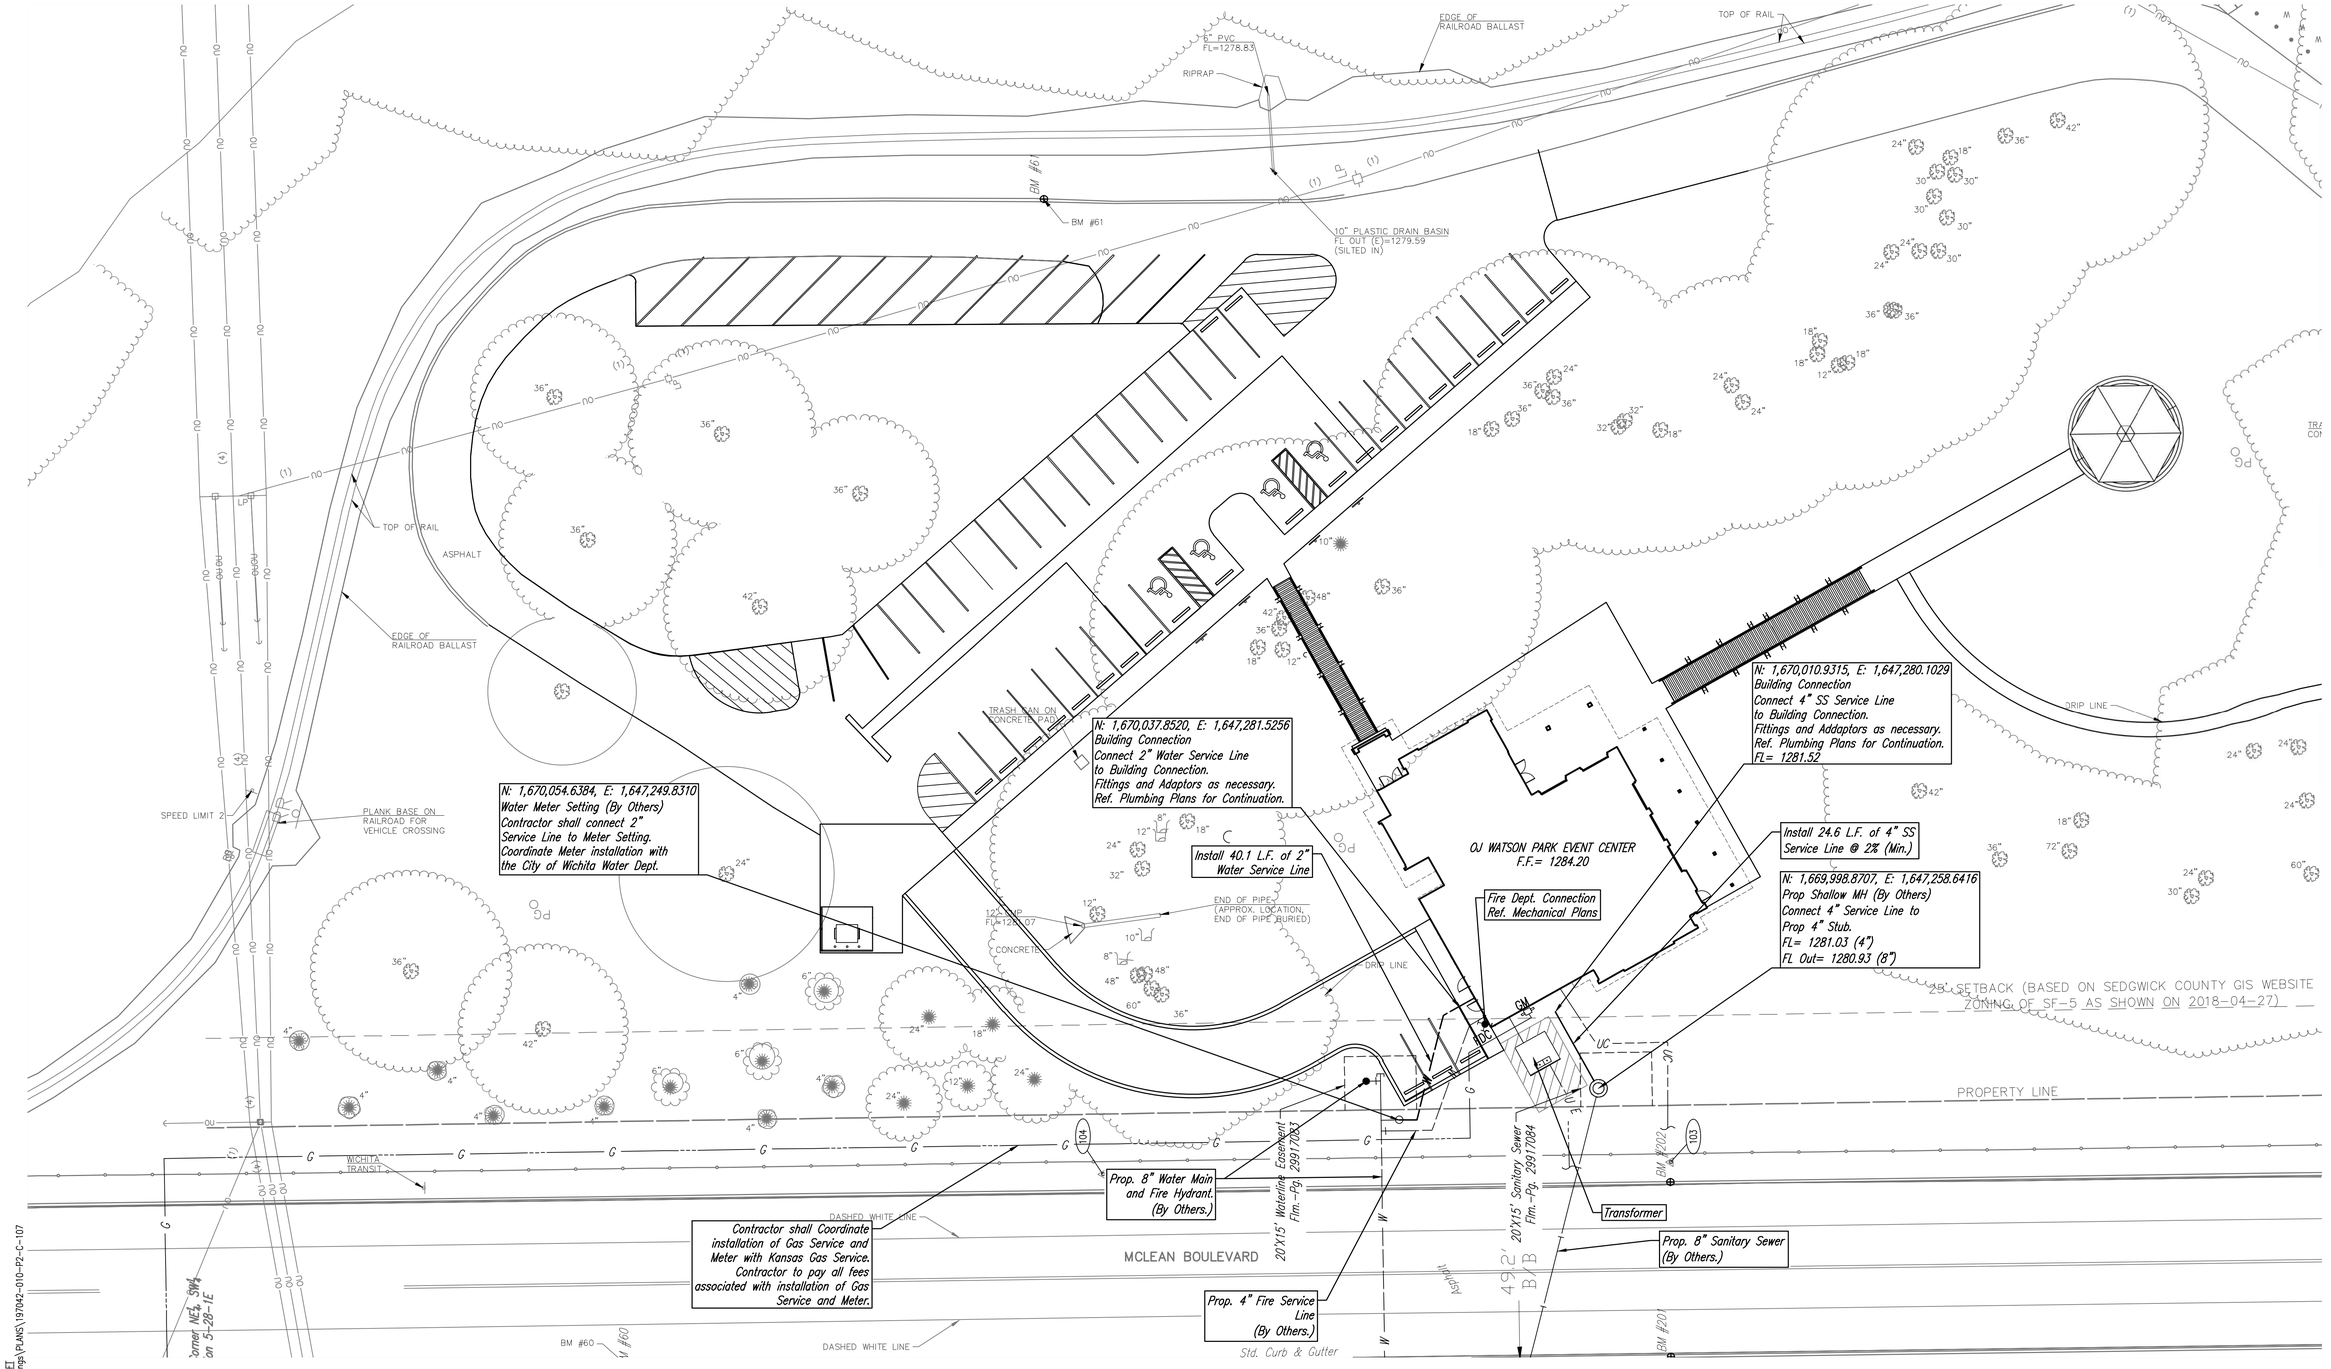

1 PHASE 2 UTILITY PLAN

1" = 20'

0 20 40

SCALE IN FEET

SPANGENBERG PHILLIPS TICE ARCHITECTURE
121 N Mead Ste 201 Wichita KS 67202
T 316.267.4002 F 316.267.1509
www.sptarchitecture.com

NICHOLAS L. STAHL LICENSED KANSAS LANDSCAPE ARCHITECT
7/6/2020

WATSON PARK EVENT CENTER

3022 S MCLEAN BLVD, WICHITA, KS 67217

⚠ CITY REVIEW COMMENTS FOR CONSTRUCTION

30 MARCH 20

C-107(P2)

⚠ ENTIRE SHEET RE-ISSUED

PEC PROFESSIONAL ENGINEERING CONSULTANTS, P.A.
303 SOUTH TOPEKA WICHITA, KS 67202
316-262-2691 www.pec1.com

Saved 03-30-2020 4:15:37 PM by RFT
Plot Scale 1:1 03-30-2020 4:35:02 PM by RFT
U:\Wichita-Civil\2019\197042\010\Main\Drawings\PLANS\197042-010-P2-C-107