NOTE:
1. CONTRACTOR TO VERIFY LOCATION AND ELEVATION OF EXISTING WATER LINE PRIOR TO CONSTRUCTION.
2. CONTRACTOR SHALL USE SHORTER LENGTHS OF PIPE WHEN INSTALLING HORIZONTAL RADIUSES THAT EXCEED MAXIMUM ALLOWED DEFLECTION

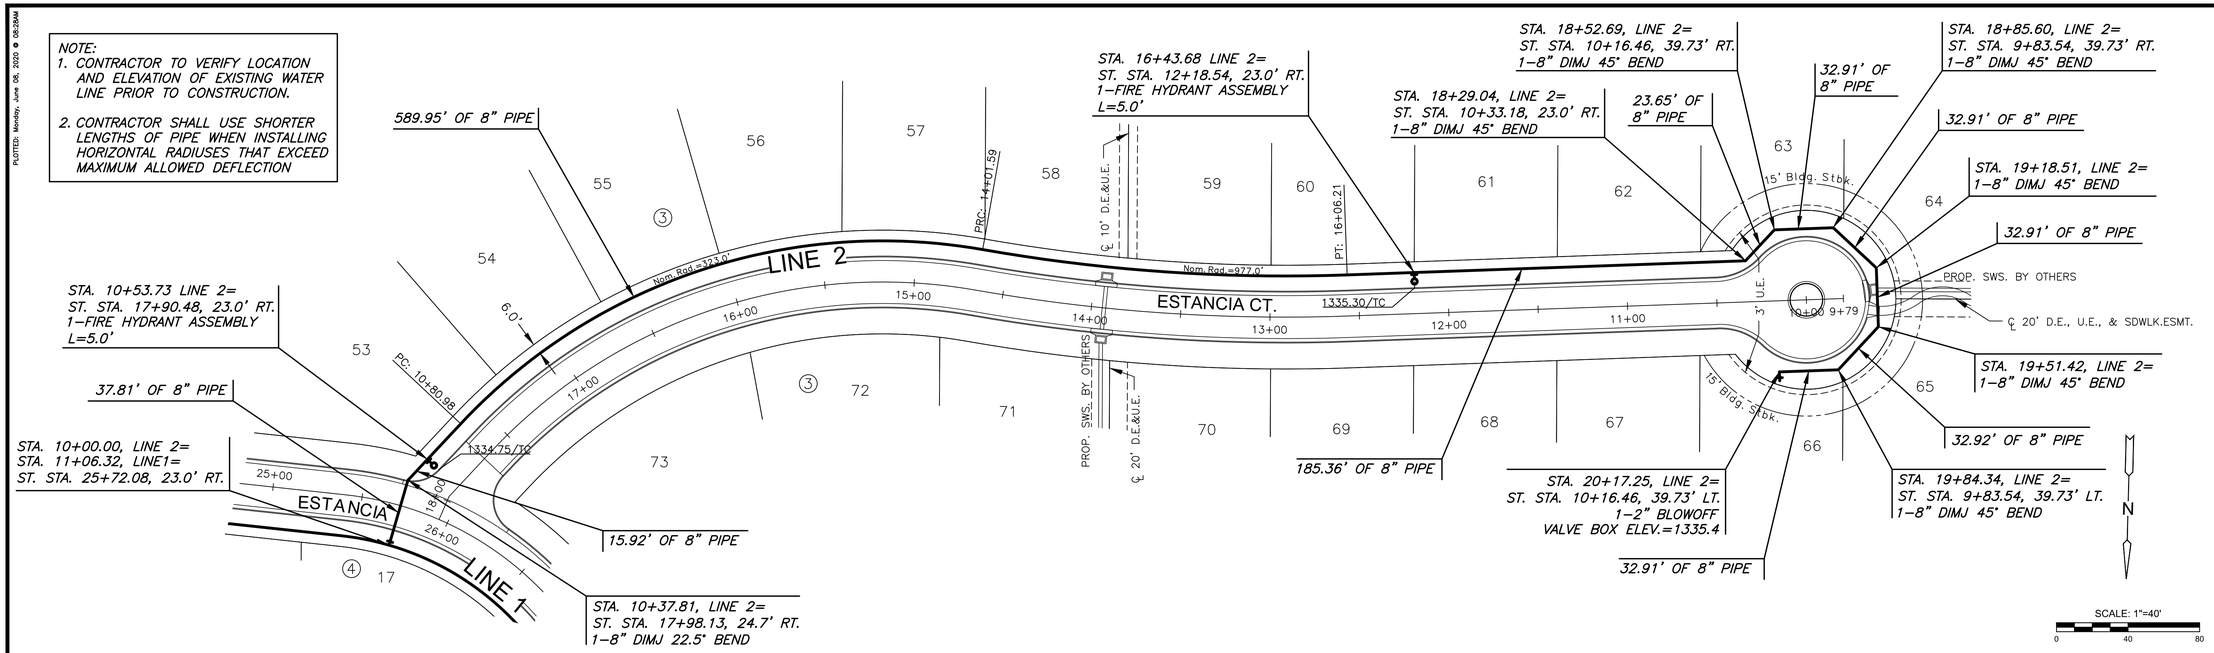

PLAN WTR LINE 2 - PH3B

PROFILE WTR LINE 2 - PH3B

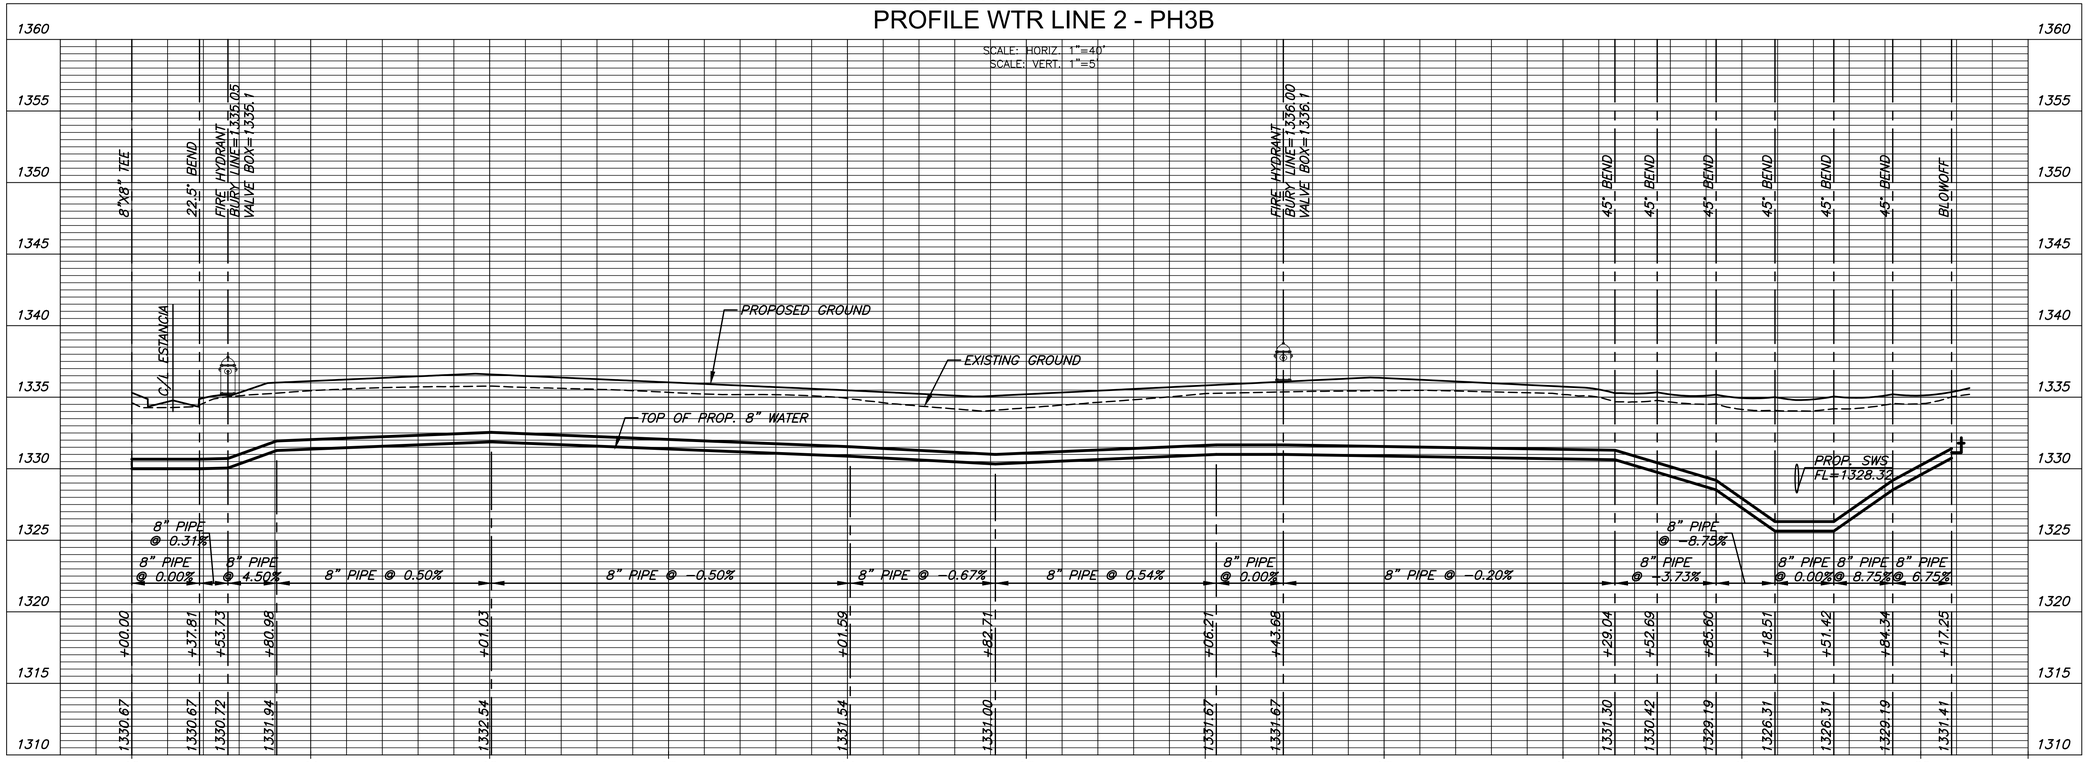

MKEC
Wichita, KS • 316-684-9600

SCOTT PRESTON LICENSED 24423 6/8/20 KANSAS PROFESSIONAL ENGINEER

WATER DISTRIBUTION PLANS FOR

ESTANCIA ADDITION

PHASE 3B

©2020
MKEC Engineering
All Rights Reserved
www.mkec.com
These drawings and their contents, including, but not limited to, all concepts, designs, & ideas are the exclusive property of MKEC Engineering (MKEC), and may not be used or reproduced in any way without the express consent of MKEC.

WATER LINE 2

PROJECT NO.	448-2020-90916
DATE	MAY 2020
SCALE	1"=40'

DESIGNED	DRAWN	CHECKED
MKB	LM	SPE

NO.	REVISION	DATE

SHEET NO.

05 OF 13

PLOTTED: Monday, June 08, 2020 @ 08:28AM

J:\PROJECTS\2014\1401\0402_PREMIER_ESTANCIA\05-CIVIL\CAD\WTR\RESIDENTIAL\PH3B\114402_RES_CP_04_PH3B.DWG