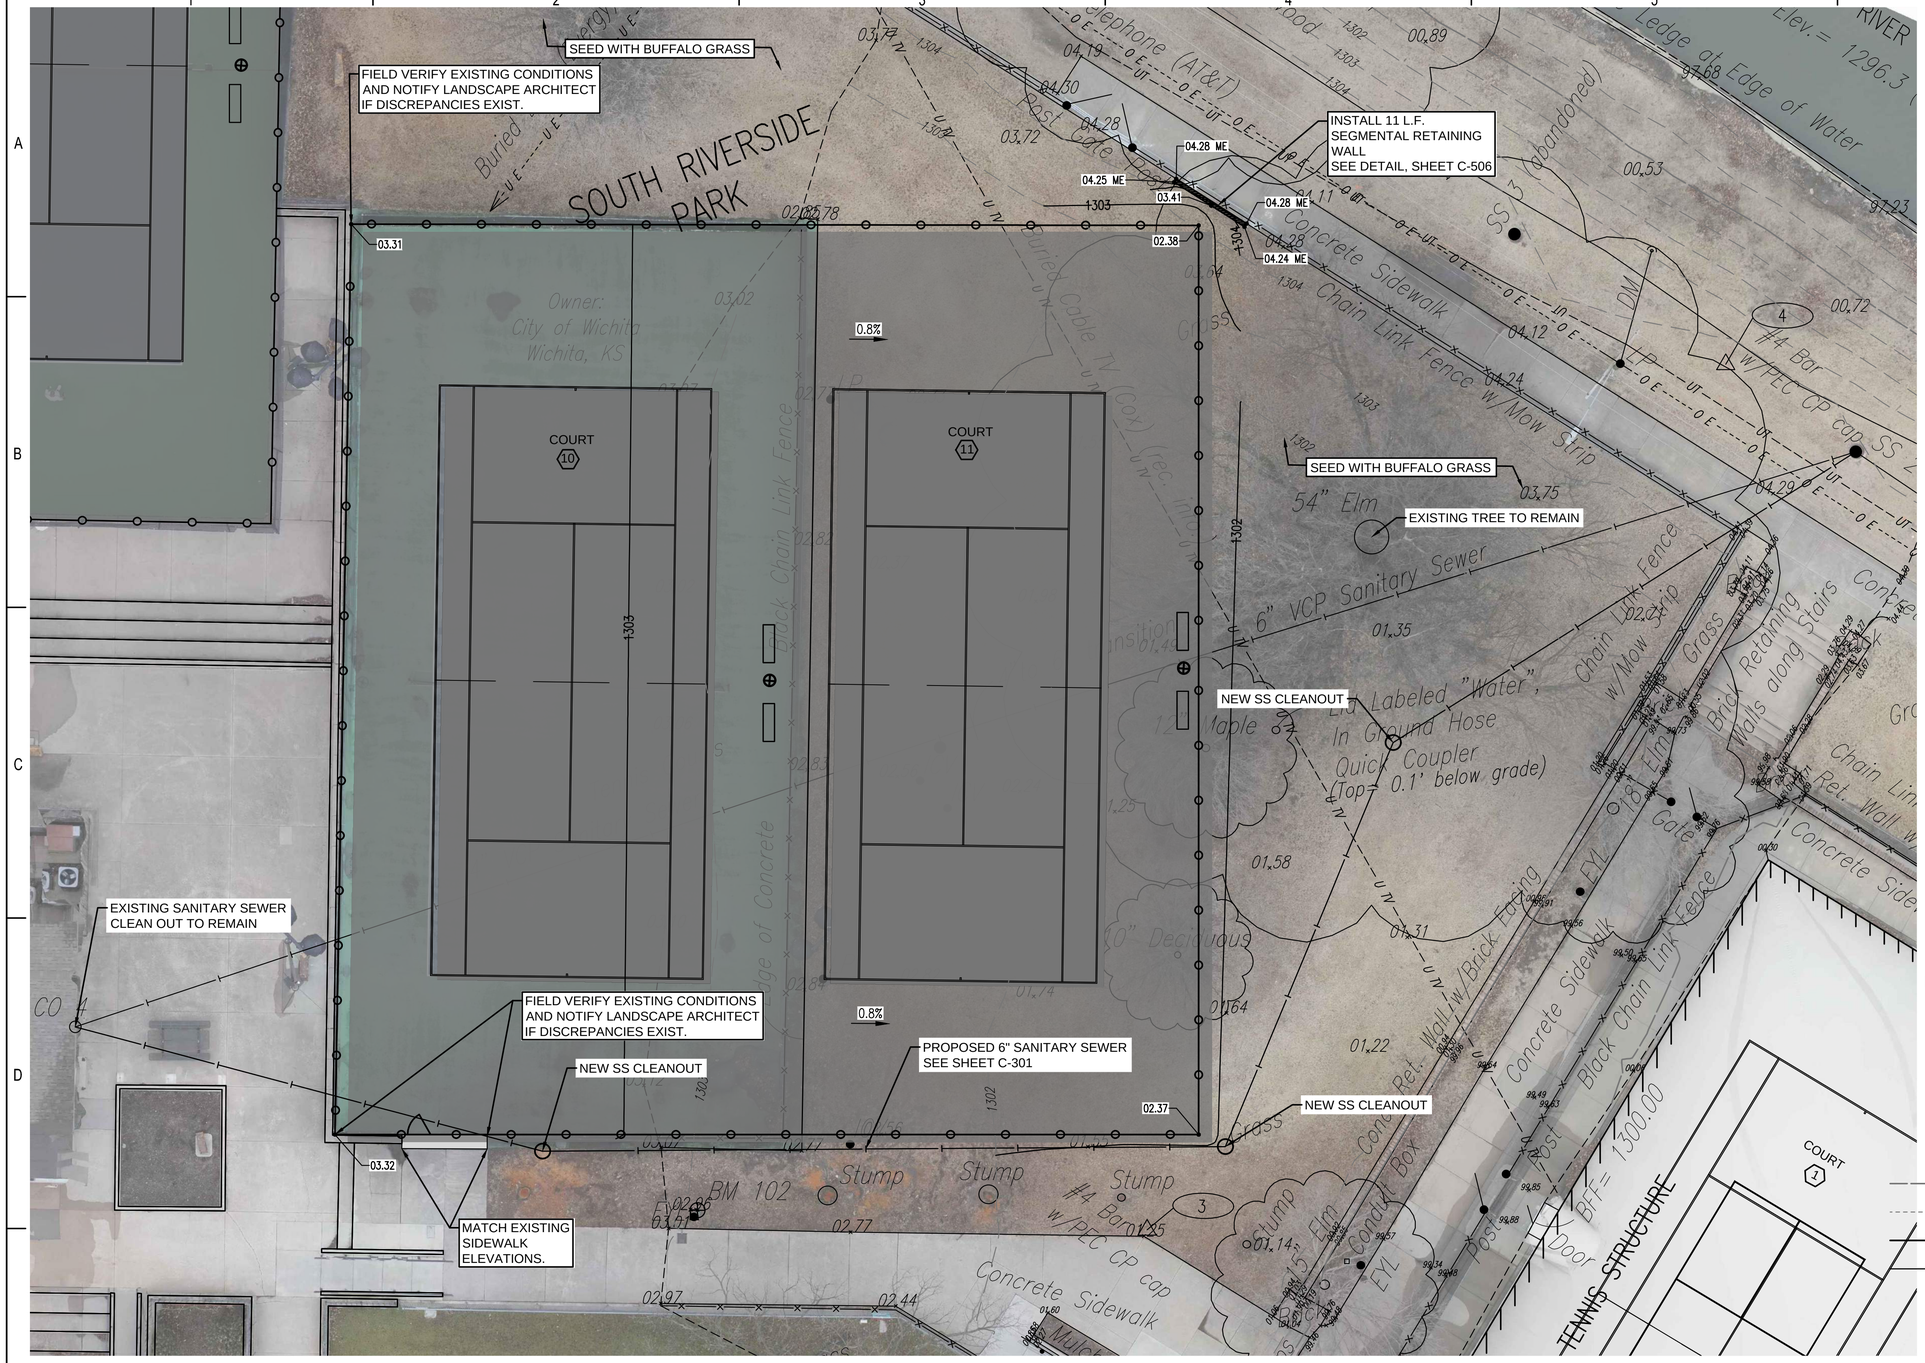

0 10 20
SCALE IN FEET

* PRIOR TO BEGINNING CONSTRUCTION, THE CONTRACTOR SHALL EXCAVATE THE EXISTING SANITARY SEWER SERVICE LINE TO VERIFY PIPE SIZE, TYPE, FITTINGS, AND HORIZONTAL AND VERTICAL LOCATION. THE CONTRACTOR SHALL REPORT HIS FINDINGS TO THE ENGINEER SO THAT ANY NECESSARY PLAN MODIFICATIONS CAN BE MADE. ANY ADDITIONAL LABOR OR MATERIALS NECESSARY TO COMPLETE THE CONNECTION SHALL BE CONSIDERED SUBSIDIARY TO THE PROJECT.

LEGEND

- FENCE
- 6" SANITARY SEWER 1% MIN

GRADING LEGEND

1300	EXISTING MAJOR CONTOUR
1301	EXISTING MINOR CONTOUR
1300	PROPOSED MAJOR CONTOUR
1301	PROPOSED MINOR CONTOUR
01.50	PROPOSED SPOT ELEVATION
1.00%	PROPOSED SLOPE
ME	MATCH EXISTING
TW	TOP OF WALL

1 GRADING PLAN
1" = 10'

PEC
PROFESSIONAL ENGINEERING CONSULTANTS
303 SOUTH TOPEKA
WICHITA, KS 67202
316-262-2691 www.pec1.com

CITY OF WICHITA

NICHOLAS L. STAB LICENSED 7/8 05/12/2020 KANSAS LANDSCAPE ARCHITECT

RALPH WULZ RIVERSIDE TENNIS CENTER

551 NIMS STREET NORTH
WICHITA, KS 67203

Issue:		
1	100% FOR BID	5/11/20

JOB NO.	197042-015
DATE	11 MAY 2020
PM	NLS
DESIGNED BY	NLS
DRAWN BY	RFT
CHECKED BY	NLS

GRADING PLAN

C-201
---- OF XXX

SAVED 5/11/2020 10:05:27 AM BY RFT
PLOTTED 5/12/2020 9:50:47 AM BY ROY THOMAS
U:\WICHITA-CIVIL\2019\197042\015\MUNIDRAWINGS\PLANS\197042-015-C-201.DWG