TOLERANCE NOTES:

1. MAXIMUM OF 1/16" (1.6 mm) HEIGHT VARIATION BETWEEN ADJACENT PAVERS.
2. INDIVIDUAL PAVERS SHALL NOT VARY MORE THAN 1/16" (1.6 mm) FROM LEVEL ACROSS WIDTH OF THE PAVER.
3. PAVED AREAS SHALL NOT VARY MORE THAN 1/4" (6 mm) IN A DISTANCE OF 10 FEET (3 m) MEASURED AT ANY LOCATION AND IN ANY DIRECTION.
4. THE SURFACE ELEVATION OF PAVERS SHALL BE 1/8" TO 1/4" (3 mm TO 6 mm) ABOVE ADJACENT DRAINAGE INLETS, CONCRETE COLLARS OR CHANNELS.

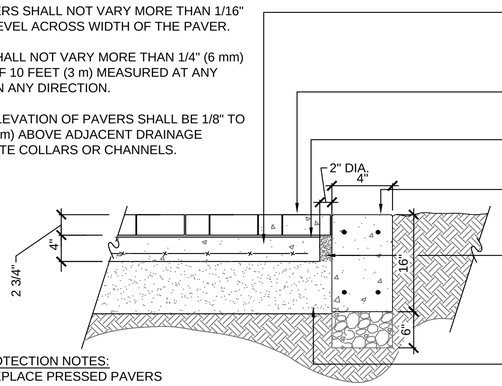

1 PAVER DETAIL
1" = 1'

CLEANING AND PROTECTION NOTES:

A. REMOVE AND REPLACE PRESSED PAVERS WHICH ARE LOOSE, CHIPPED, BROKEN, STAINED OR OTHERWISE DAMAGED, OR IF UNITS DO NOT MATCH ADJOINING UNITS AS INTENDED. PROVIDE NEW UNITS TO MATCH ADJOINING UNITS AND INSTALL IN SAME MANNER AS ORIGINAL UNITS WITH SAME JOINT TREATMENT TO ELIMINATE EVIDENCE OF REPLACEMENT.

B. WASH ENTIRE SURFACE WITH PHOSPHATE FREE NEUTRAL CLEANER, RINSE WITH CLEAN WATER AND ALLOW TO DRY THOROUGHLY.

C. APPLY CUSTOM BUILDING PRODUCTS SEALER IN ACCORDANCE WITH MANUFACTURER'S DIRECTIONS. PENETRATIING OR TOPICAL TYPE SEALER DESIGNED ESPECIALLY FOR PRESSED CONCRETE PAVERS.

BASIS OF DESIGN
PROVIDE THE FOLOWING PAVERS, OR APPROVED EQUAL:

HOLLAND STONE IN RANDOM RUNNER PATTERN; COLOR ANTIQUE RED. PROVIDED BY KEYSTONE HARDSCAPES (816)524-9900

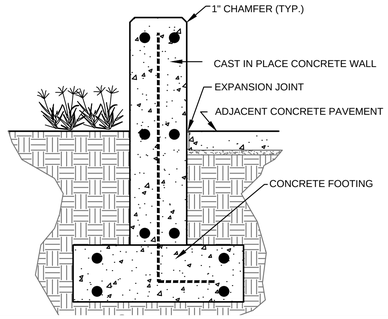

2 WALL TYPE 1 DETAIL
NOT TO SCALE

SYSTEMS LLC, MINNEAPOLIS, MN 55435, PH:800.747.8971, OR APPROVED EQUAL. COLOR TO BE CHOSEN FROM MANUFACTURER'S FULL RANGE OF STANDARD COLORS. GENERAL CONTRACTOR TO PROVIDE SEALED ENGINEERED DRAWINGS AS SHOP DRAWINGS TO LANDSCAPE ARCHITECT PRIOR TO INSTALLATION.

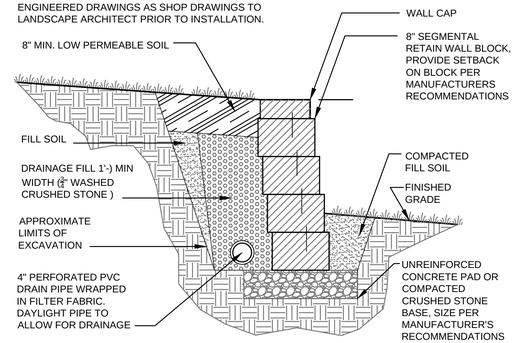

3 WALL TYPE 2 DETAIL
NOT TO SCALE

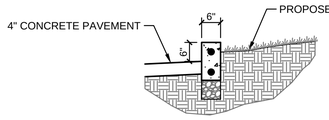

GENERAL CONTRACTOR TO PROVIDE SEALED ENGINEERED DRAWINGS AS SHOP DRAWINGS TO LANDSCAPE ARCHITECT PRIOR TO INSTALLATION.

5 TOW WALL DETAIL
1/2" = 1'

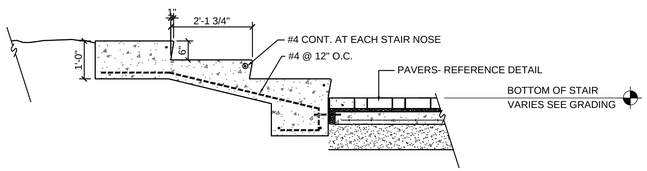

4 STAIR DETAIL
1/2" = 1'

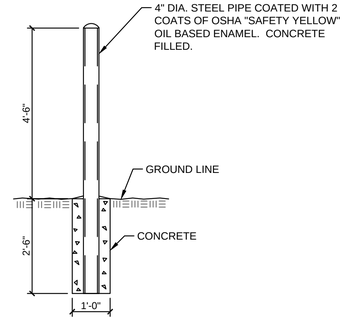

6 BOLLARD DETAIL
1/2" = 1'

PEC
PROFESSIONAL ENGINEERING CONSULTANTS
303 SOUTH TOPEKA
WICHITA, KS 67202
316-262-2691 www.pec1.com

CITY OF WICHITA

NICHOLAS L. STAB LICENSED LANDSCAPE ARCHITECT 7/8 05/12/2020 KANSAS

RALPH WULZ RIVERSIDE TENNIS CENTER

551 NIMS STREET NORTH
WICHITA, KS 67203

Issue:		
1	100% FOR BID	5/11/20

JOB NO.	197042-015
DATE	11 MAY 2020
PM	NLS
DESIGNED BY	NLS
DRAWN BY	RFT
CHECKED BY	NLS

MISCELLANEOUS DETAILS

C-506
---- OF XXX

SAVED 4/28/2020 3:09:05 PM BY RFT
PLOTTED 5/12/2020 1:21:08 PM BY ROY THOMAS
U:\WICHITA-CIVIL\2019\197042\015\MUNIDRAWINGS\PLANS\197042-015-C-506.DWG