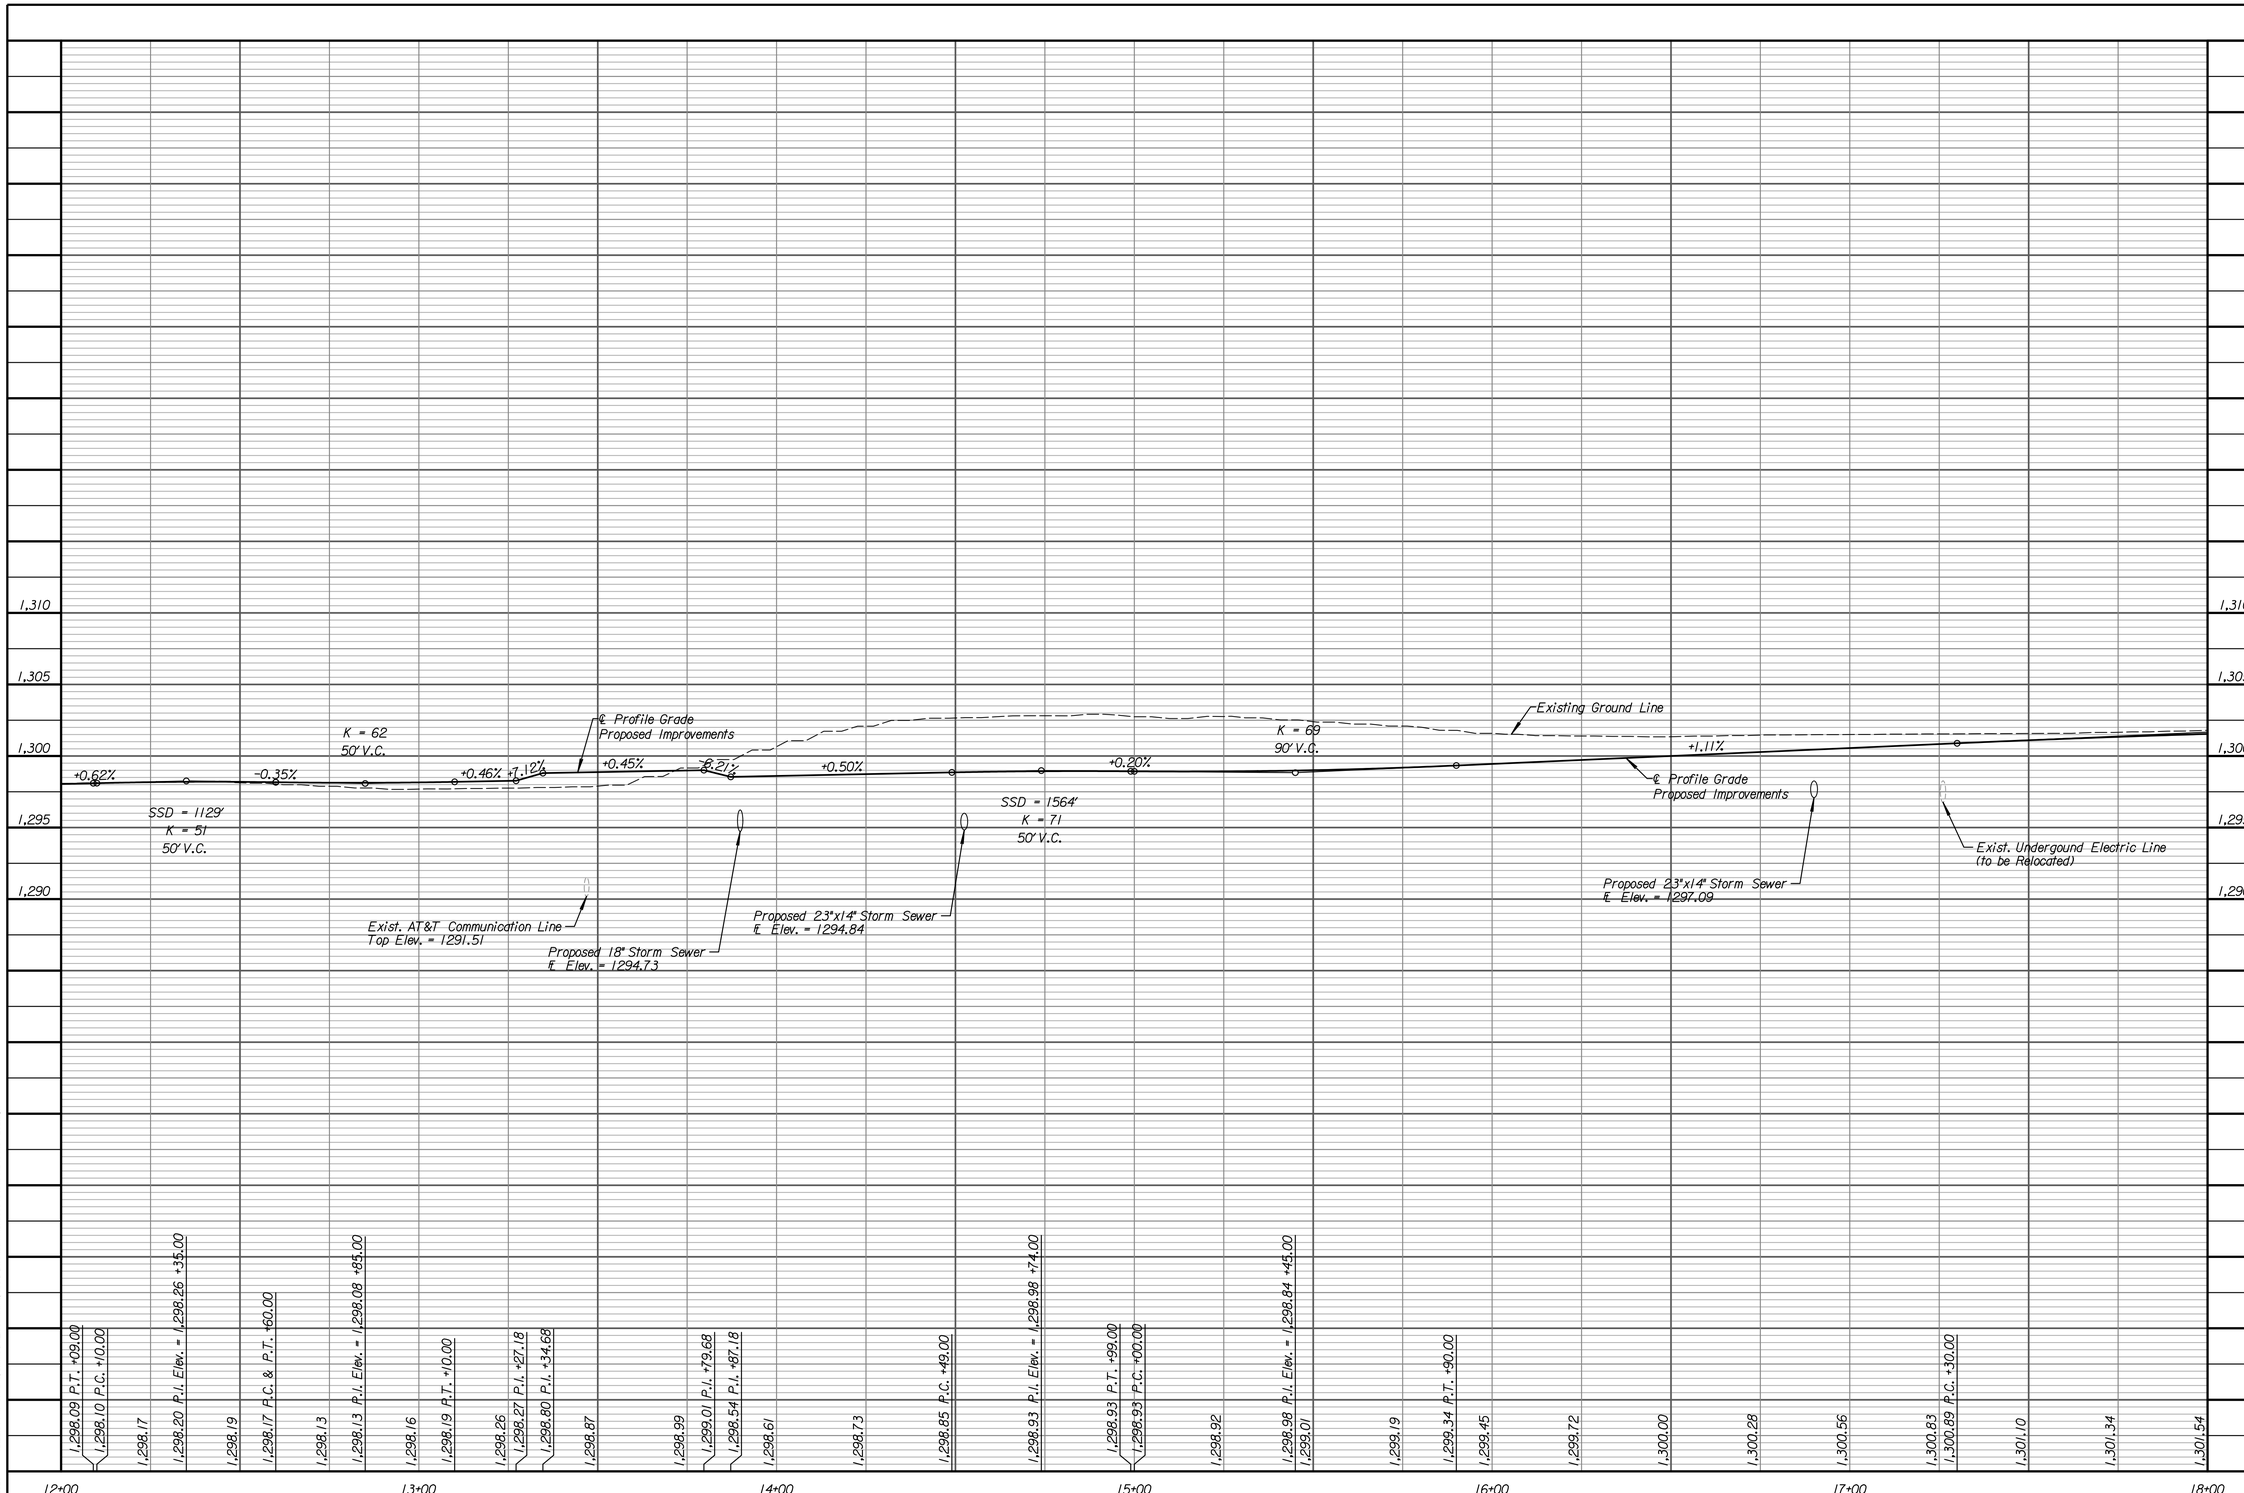

IF THIS DRAWING IS LESS THAN 22" X 36" IT IS A REDUCED SIZE DRAWING

tauarmal
6/1/2020

12:22:01 PM c:\transystems\pw_local\transyscorp-pw1\tauarmal\d0694545\C-RDWM01-202.dgn

TranSystems
245 NORTH WACO
SUITE 222
WICHITA, KANSAS 67202
PHONE: 316-303-3000
FAX: 316-462-5629

CONSULTANTS:
LK ARCHITECTURE, INC.
345 RIVERVIEW
SUITE 200
WICHITA, KANSAS 67208
PHONE: 316-268-0230

SYCAMORE STREET IMPROVEMENTS

WICHITA, KANSAS

CITY OF WICHITA

REVISIONS:

MARK	DATE	DESCRIPTION

PROJ NO: 472-85463
SCALE: 1"=20'
DATE: 6/1/2020
DESIGNED BY: TAU
DRAWN BY: TAU
CHECKED BY: MDB

SHEET TITLE:

SYCAMORE STREET PROFILE STA. 12+00.00 TO STA. 18+00.00

SHEET NO.

10

SHEET 10 OF 97