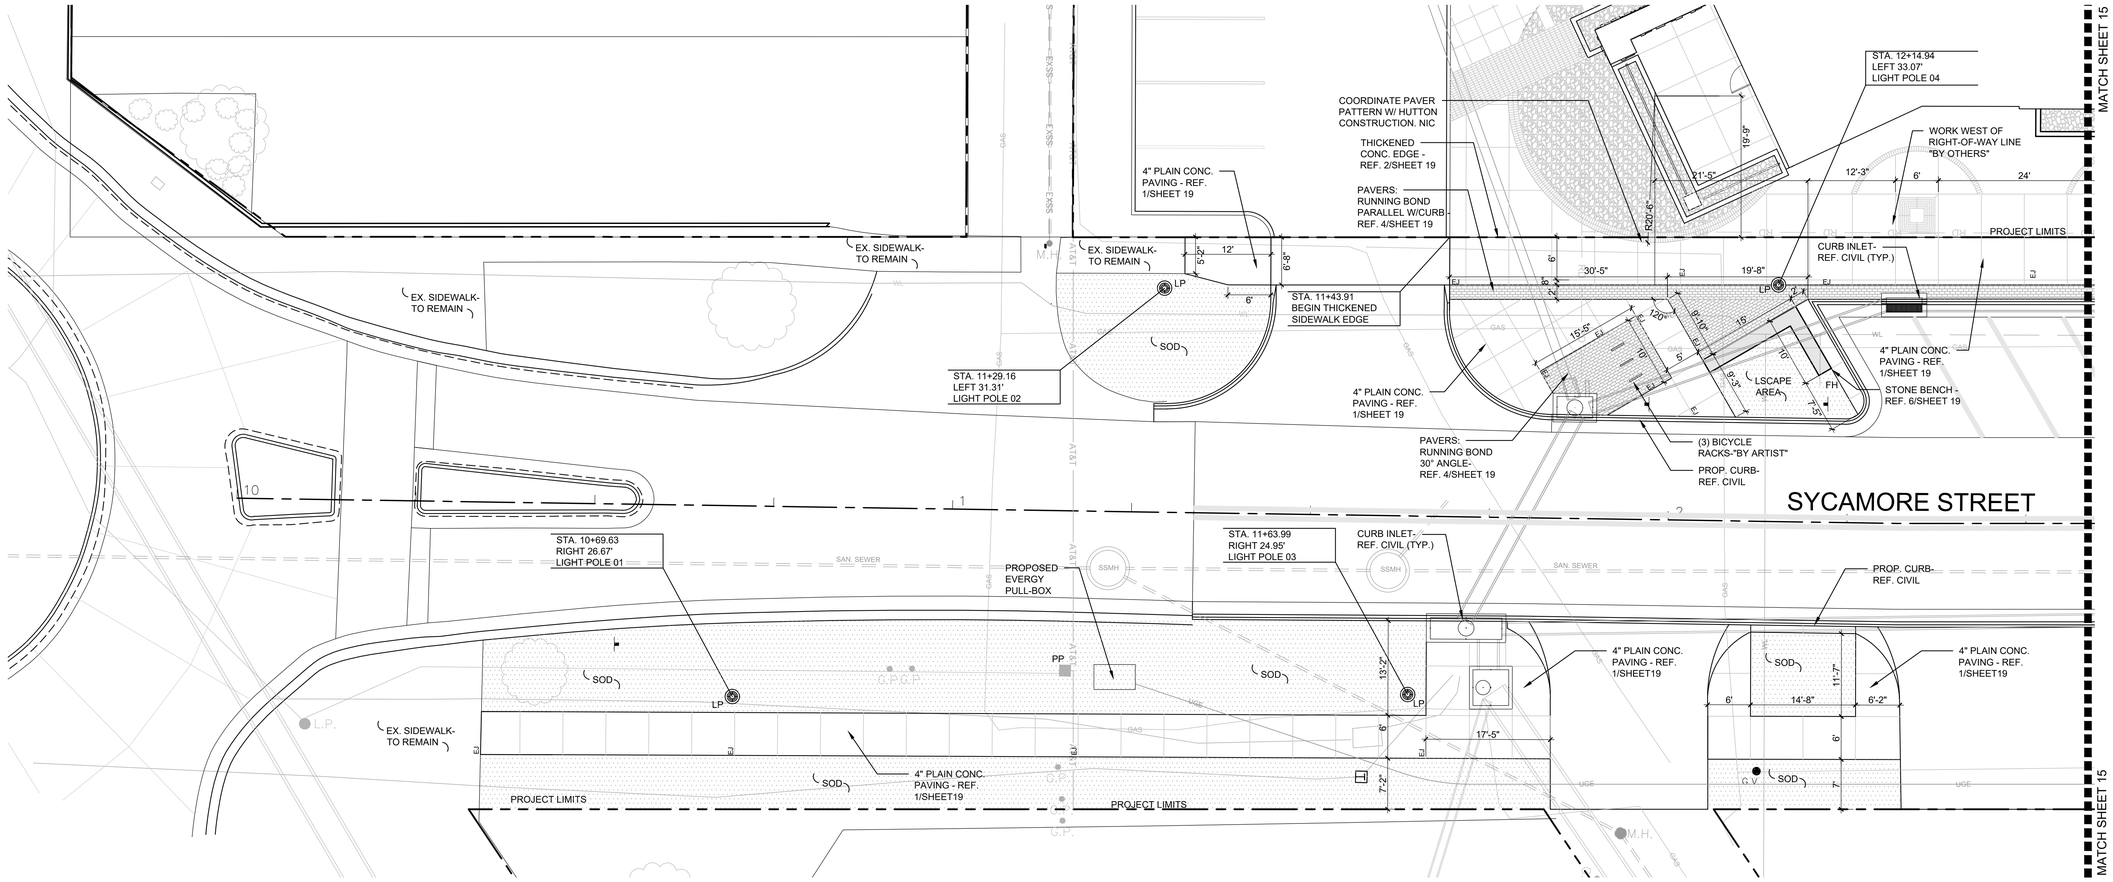

A HARDSCAPE PLAN

1" = 10'-0"

0 5' 10' 20'

NORTH

SITE AMENITIES SCHEDULE

TREE GRATES MANUFACTURER: IRONSMITH PRODUCT: METRO W/ FRAME 6000F	REF. DETAIL 5/SHEET 18 QUANTITY: 11	IRONSMITH, INC. 41701 CORPORATE WAY #3 PALM DESERT, CA 92260 TEL. 800-338-4766 http://www.ironsmith.com
BOLLARD (SEE 8/SHEET13) MANUFACTURER: RELIANCE-FOUNDRY PRODUCT: R-8460-RA COLOR: BLACK	REF. DETAIL 8/SHEET 18 QUANTITY: 12	RELIANCE-FOUNDRY CO. UNIT 207 6450-148TH ST. SURREY, BRITISH COLUMBIA, CANADA V3S07G7 TEL. 604-547-0460 www.reliance-foundry.com
BACKLESS BENCHES MANUFACTURER: VICTOR STANLEY, INC. PRODUCT: F-53 4FT. W/ SKATEBOARD PROTECTION ATTACHMENT: SURFACE MOUNT COLOR: BLACK SLATS: IPE WOOD	REF. DETAIL 7/SHEET 18 QUANTITY: 9	VICTOR STANLEY P.O. DRAWER 330 DUNKIRK, MD 20754 TEL. 301-855-8300 http://www.victorstanley.com
TRASH RECEPTACLE MANUFACTURER: DUMOR, INC. PRODUCT: 157-32SH ATTACHMENT: SURFACE MOUNT COLOR: BLACK	REF. DETAIL 1/SHEET 17 QUANTITY: 3	DUMOR, INC. P.O. BOX 142 MIFFLINTOWN, PA 17059 TEL. 800-598-4018 http://www.dumor.com
PROP. BIKE RACK (SEE 11/SHEET14) KENT WILLIAMS ENVIRONMENTAL DESIGN ARTIST FABRICATED CUSTOM BIKE RACK SURFACE MOUNT COLOR: BLACK	REF. DETAIL 1/SHEET 16 QUANTITY: 19	KENT WILLIAMS ENVIRONMENTAL DESIGN 1337 LEWELLEN WICHITA, KS 67203 TEL. 323-251-5784

SITE AMENITIES NOTES:

1. QUANTITIES ON PLAN TAKE PRESIDENT OVER THOSE IN SCHEDULE. IT IS THE CONTRACTORS RESPONSIBLITY TO VERIFY ALL QUANTITIES SHOWN.
2. CONTRACTOR TO USE AMENITIES SHOWN, OR APPROVED EQUIVALENT. ANY ALTERNATIVE PRODUCTS FROM THOSE LISTED SHALL BE SUBMITTED TO THE ARCHITECT **PRIOR TO BID** FOR APPROVAL.
3. PROVIDE CUT SHEETS AND/OR SHOP DRAWINGS OF ALL LISTED ITEMS FOR REVIEW.
4. ALL WORK AND MATERIALS FOR INSTALLATION OF SITE AMENITIES IS SUBSIDIARY TO THOSE ITEMS.
5. QUANTITIES SHOWN IN THE PLANS TAKE PRECEDENCE OVER THOSE SHOWN IN THE SCHEDULE.
6. BICYCLE RACKS TO BE FABRICATED, DELIVERED AND INSTALLED BY KENT WILLIAMS ENVIRONMENTAL DESIGN THROUGH SEPARATE CONTRACT WITH THE CITY OF WICHITA. DETAILS, LOCATIONS AND QUANTITIES SHOWN ON PLANS FOR COORDINATION PURPOSES ONLY.

MATERIAL SCHEDULE

PEDESTRIAN PAVERS	QUANTITIES	MANUFACTURER/SOURCE
CONCRETE PAVERS HOLLAND STONE PAVER 8 x 4 COLOR: RED/BLACK (ANTIQUE RED) BASE: CONCRETE	PEDESTRIAN PAVERS 3,885 SQ. FT. VEHICULAR PAVERS 842 SQ. FT.	PAVESTONE 601 N.E. PAVESTONE DR. P.O. BOX 6770 LEE'S SUMMIT, MO 64064 TEL. 816.524.9900 www.pavestone.com

SANDSTONE BENCH	QUANTITIES	MANUFACTURER/SOURCE
CHOCKTAW SANDSTONE 24" WIDTH, 15" HEIGHT BENCH: 30" HEIGHT (2 COURSES)	200 LINEAR FEET 75 TONS	CORNER STONE QUARRIES 16511 McKEOWN RD. CAMERON, OK 74932 TEL. 918-647-2117 www.cornerstone-ok.com

SANDSTONE LEDGE ROCK	QUANTITIES	MANUFACTURER/SOURCE
OKLAHOMA SANDSTONE 24" WIDTH, 15" HEIGHT 24" HEIGHT (2 COURSES) BURY 6" OF BASE	66 LINEAR FEET 25 TONS	CORNER STONE QUARRIES 16511 McKEOWN RD. CAMERON, OK 74932 TEL. 918-647-2117 www.cornerstone-ok.com OR Approved Equivalent Source

MATERIAL NOTES:

1. CONTRACTOR TO USE MATERIALS AND SOURCES SPECIFIED, OR APPROVED EQUIVALENT. ANY ALTERNATIVE PRODUCTS FROM THOSE LISTED SHALL BE SUBMITTED TO THE ARCHITECT **PRIOR TO BID** FOR APPROVAL.
2. PROVIDE DATA SHEETS AND PHOTOGRAPHS OF ALL LISTED ITEMS FOR REVIEW.
3. ALL WORK FOR INSTALLATION OF MATERIALS IS SUBSIDIARY TO THOSE ITEMS.

TranSystems
245 NORTH WACO
SUITE 222
WICHITA, KANSAS 67202
PHONE: 316-303-3000
FAX: 316-462-5629

CONSULTANTS:
LK ARCHITECTURE, INC.
345 RIVERVIEW
SUITE 200
WICHITA, KANSAS 67208
PHONE: 316-268-0230

SYCAMORE STREET IMPROVEMENTS

WICHITA, KANSAS

City of WICHITA

REVISIONS:

MARK	DATE	DESCRIPTION

PROJ NO: 472-85284
SCALE: 1" = 10'-0"
DATE: 05/29/2020
DESIGNED BY: J. Best
DRAWN BY: J. Best
CHECKED BY: J. Best

SHEET TITLE:

HARDSCAPE PLAN

SHEET NO.

14

SHEET 14 OF 97

IF THIS DRAWING IS LESS THAN 22" X 36" IT IS A REDUCED SIZE DRAWING