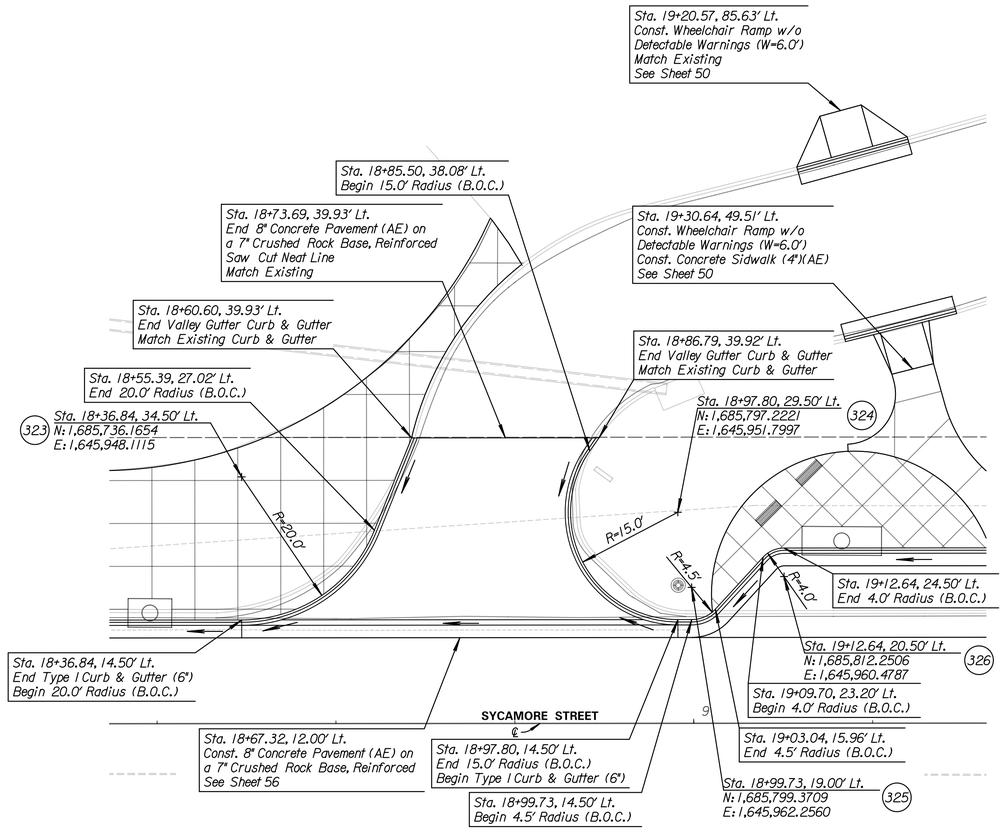

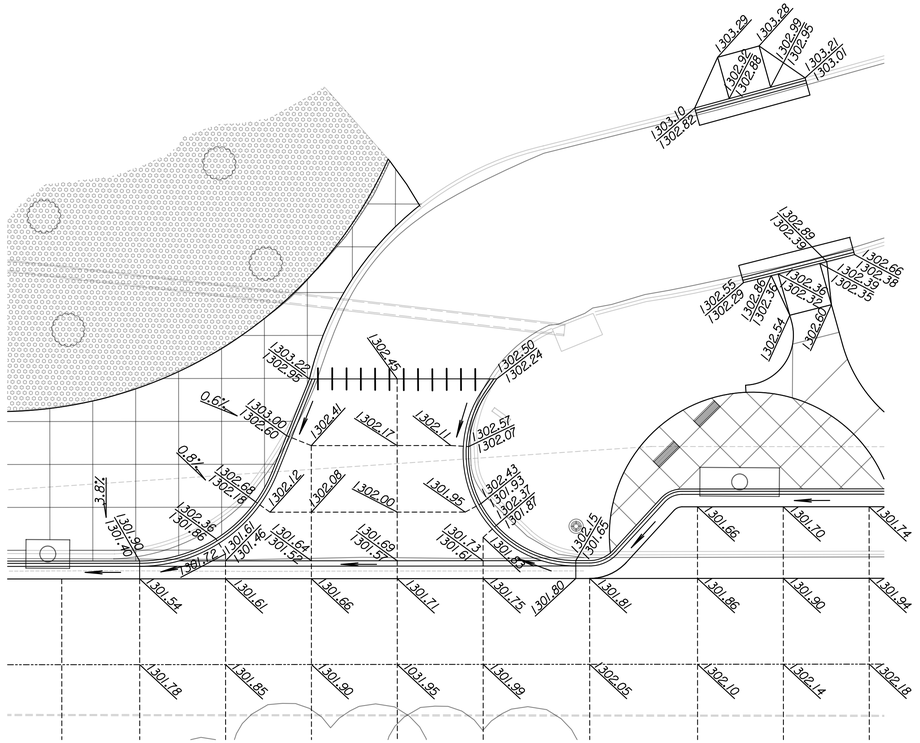

LEGEND

xxxx.xx / xxxx.xx	T.O.C. / ℄ of Curb
xxxx.xx	Spot Elevation

Note:

For more information on the Streetscape details, See Sheets 14-27

See Storm Sewer Plan and Profile Sheets for Proposed Storm Sewer Improvements, See Sheets 28-31

See Pavement Marking and Signing Sheets for Proposed Pavement Marking and Signing Plans, See Sheets 65-68

SCALE

10' 0 10' 20'

PLAN: Lat. & Long.

IF THIS DRAWING IS LESS THAN 22" X 36" IT IS A REDUCED SIZE DRAWING

TranSystems
245 NORTH WACO
SUITE 222
WICHITA, KANSAS 67202
PHONE: 316-303-3000
FAX: 316-462-5629

CONSULTANTS:
LK ARCHITECTURE, INC.
345 RIVERVIEW
SUITE 200
WICHITA, KANSAS 67208
PHONE: 316-268-0230

SYCAMORE STREET IMPROVEMENTS

WICHITA, KANSAS

CITY OF WICHITA

REVISIONS: MARK	DATE	DESCRIPTION

PROJ NO:	472-85463
SCALE:	1"=10'
DATE:	6/1/2020
DESIGNED BY:	TAU
DRAWN BY:	TAU
CHECKED BY:	MDB

SHEET TITLE:

MIDDLE LIBRARY ENTRANCE LAYOUT DETAILS

SHEET NO.

43

SHEET 43 OF 97

taummel
6/1/2020 - 12:25:48 PM c:\transystems\ow_local\transystemscorp-pw1\taummel\d6894345\C-LAY-M01-103.dgn