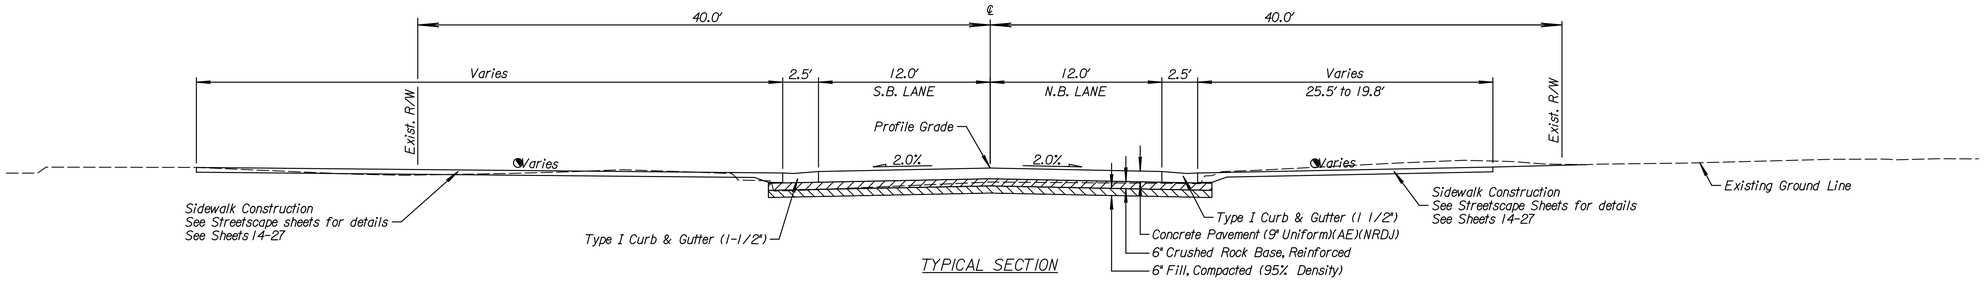

TYPICAL SECTION

SYCAMORE STREET
Sta. 13+27.18 - Sta. 13+87.18
℄Cross Slope shall not exceed 2%
For Brick Crosswalk Detail, See Sheet 51

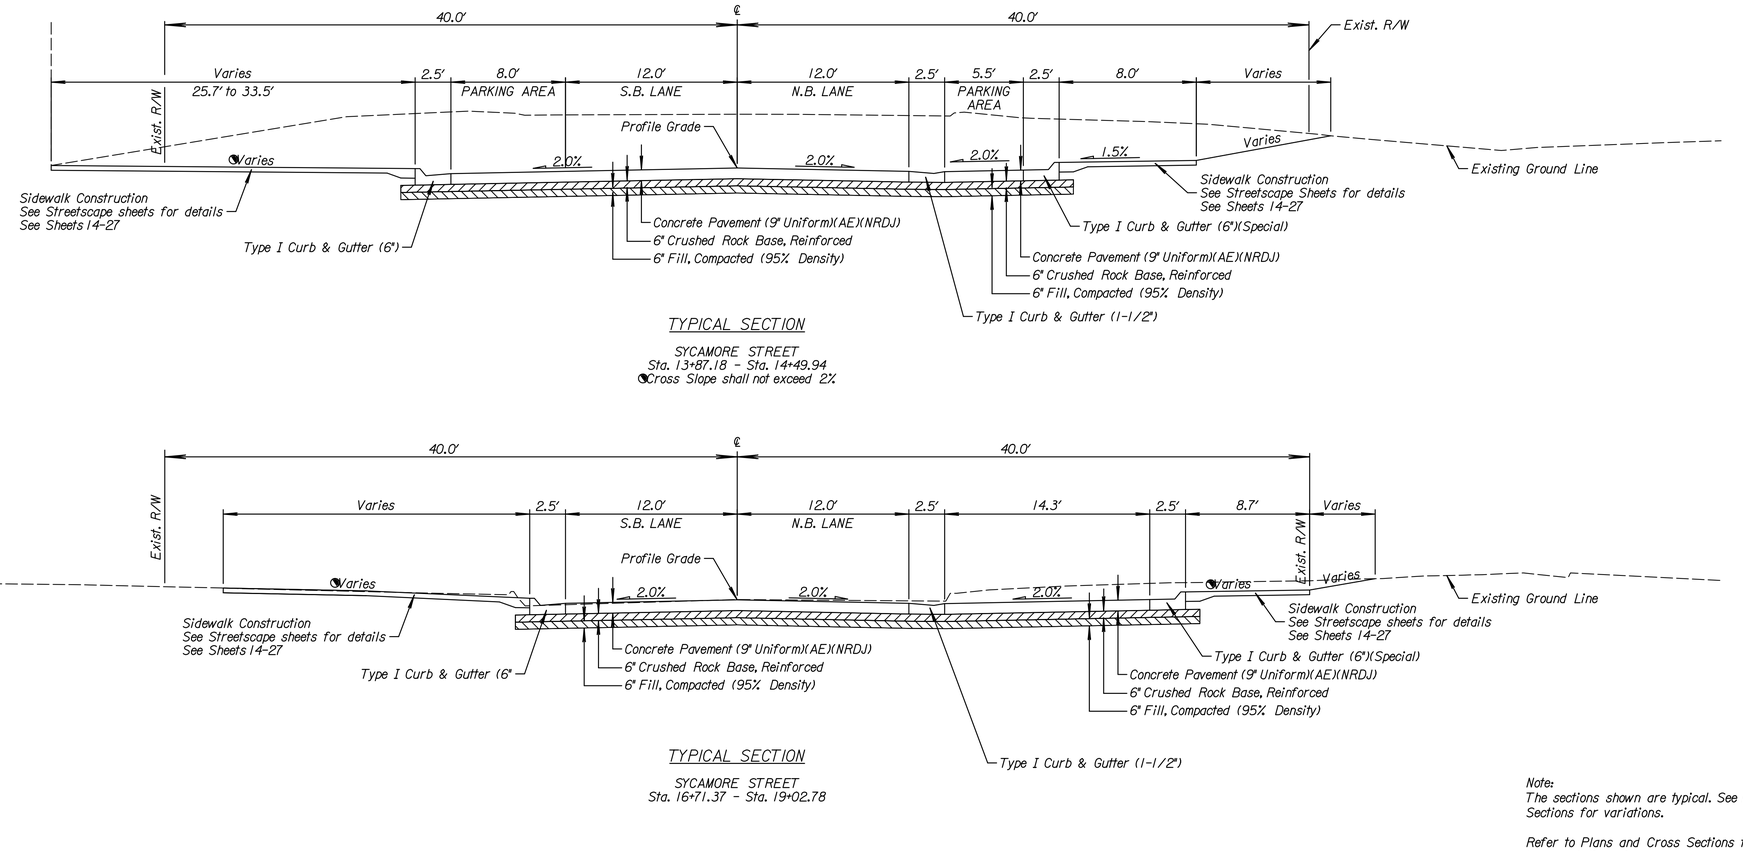

TYPICAL SECTION

SYCAMORE STREET
Sta. 13+87.18 - Sta. 14+49.94
℄Cross Slope shall not exceed 2%

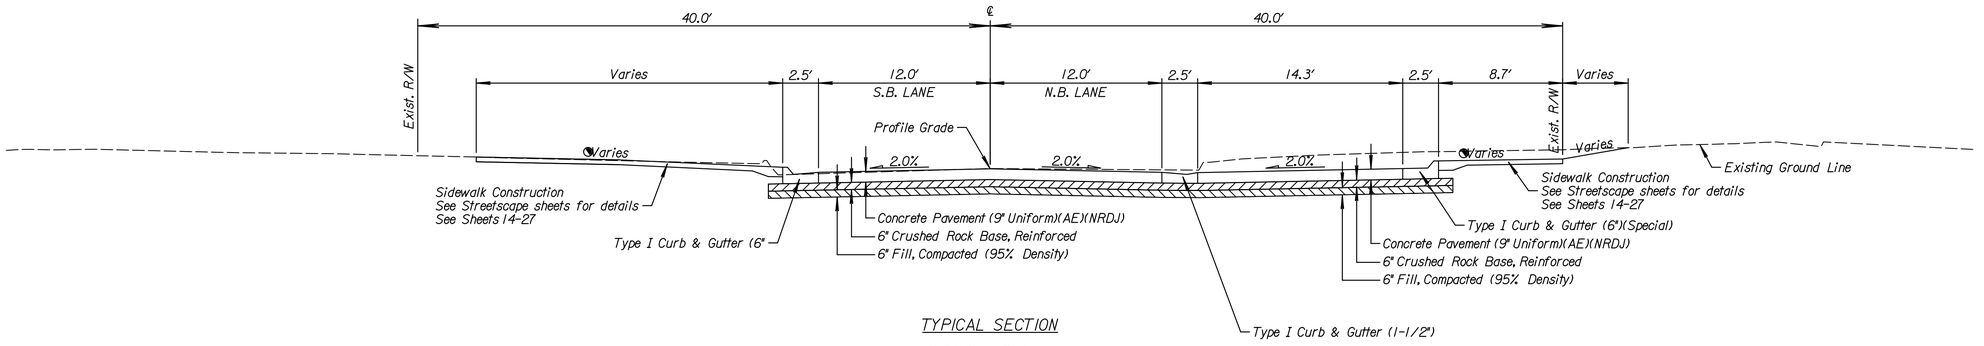

TYPICAL SECTION

SYCAMORE STREET
Sta. 16+71.37 - Sta. 19+02.78

Note:
The sections shown are typical. See Plans and Cross Sections for variations.

Refer to Plans and Cross Sections for R/W and Easement dimensions.

Bottom 6" of Compaction is SUBSIDIARY. This includes but not limited to the compaction under the crushed rock based and curb & gutter.

TranSystems
245 NORTH WACO
SUITE 222
WICHITA, KANSAS 67202
PHONE: 316-303-3000
FAX: 316-462-5629

CONSULTANTS:
LK ARCHITECTURE, INC.
345 RIVERVIEW
SUITE 200
WICHITA, KANSAS 67208
PHONE: 316-268-0230

SYCAMORE STREET IMPROVEMENTS

WICHITA, KANSAS

CITY OF WICHITA

REVISIONS:

MARK	DATE	DESCRIPTION

PROJ NO: 472-85463
SCALE: N.T.S.
DATE: 6/1/2020
DESIGNED BY: TAU
DRAWN BY: TAU
CHECKED BY: MDB

SHEET TITLE:

SYCAMORE STREET TYPICAL SECTIONS

SHEET NO.

5

SHEET 5 OF 97

IF THIS DRAWING IS LESS THAN 22" X 36" IT IS A REDUCED SIZE DRAWING