LEGEND

- PHASE I
- Single Post/Skid Mounted Sign
- Channelizer
- Type III Barricade
- Type III Barricade w/ Sign

SCALE
PLAN: Lat. & Long. 50' 0 50' 100'

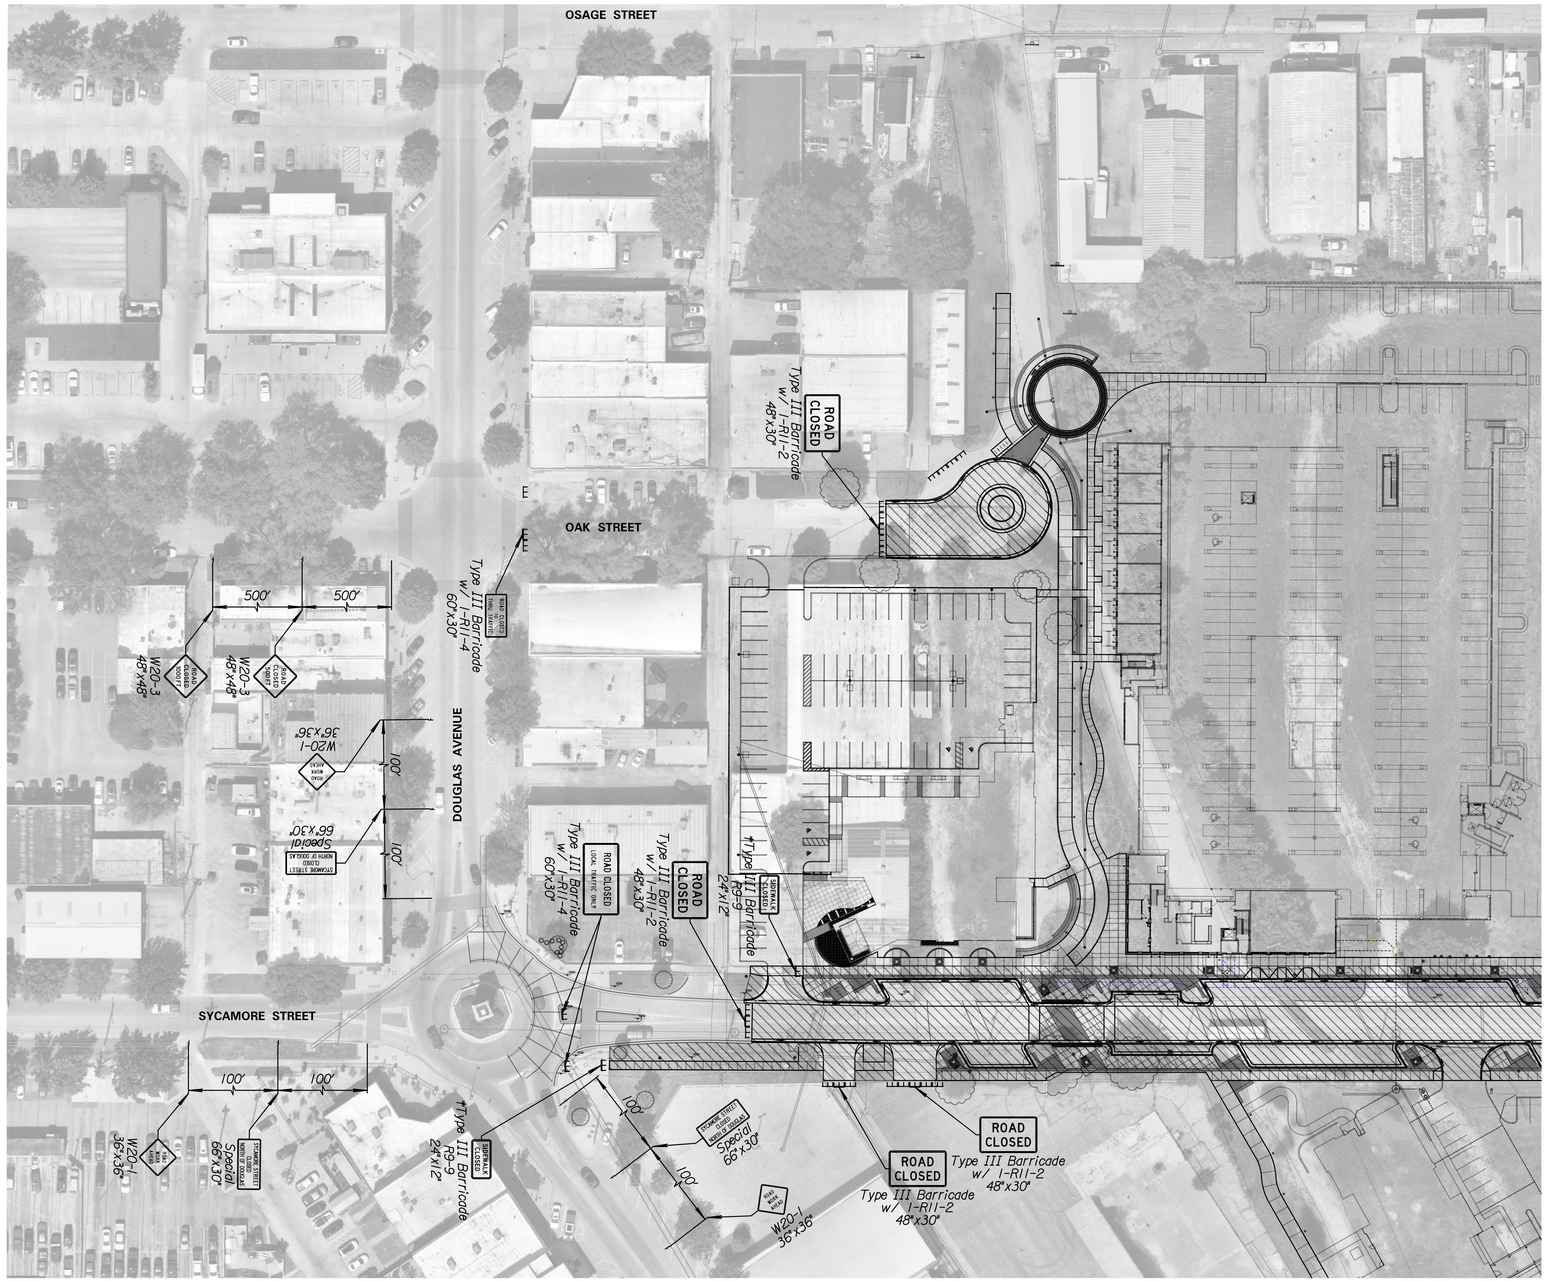

TranSystems
245 NORTH WACO
SUITE 222
WICHITA, KANSAS 67202
PHONE: 316-303-3000
FAX: 316-462-5629

CONSULTANTS:
LK ARCHITECTURE, INC.
345 RIVERVIEW
SUITE 200
WICHITA, KANSAS 67208
PHONE: 316-268-0230

SYCAMORE STREET IMPROVEMENTS
WICHITA, KANSAS
CITY OF WICHITA

REVISIONS:

MARK	DATE	DESCRIPTION

PROJ NO: 472-85463
SCALE: 1"=50'
DATE: 6/1/2020
DESIGNED BY: TAU
DRAWN BY: TAU
CHECKED BY: MDB

SHEET TITLE:
SYCAMORE STREET IMPROVEMENTS TRAFFIC CONTROL

SHEET NO.
63
SHEET 63 OF 97

IF THIS DRAWING IS LESS THAN 22" X 36" IT IS A REDUCED SIZE DRAWING

tauirmel 6/1/2020 - 12:28:49 PM c:\transystems\pw_local\transyscorp-pw1\tauirmel\d0694545\C-CPP-M01-101.dgn