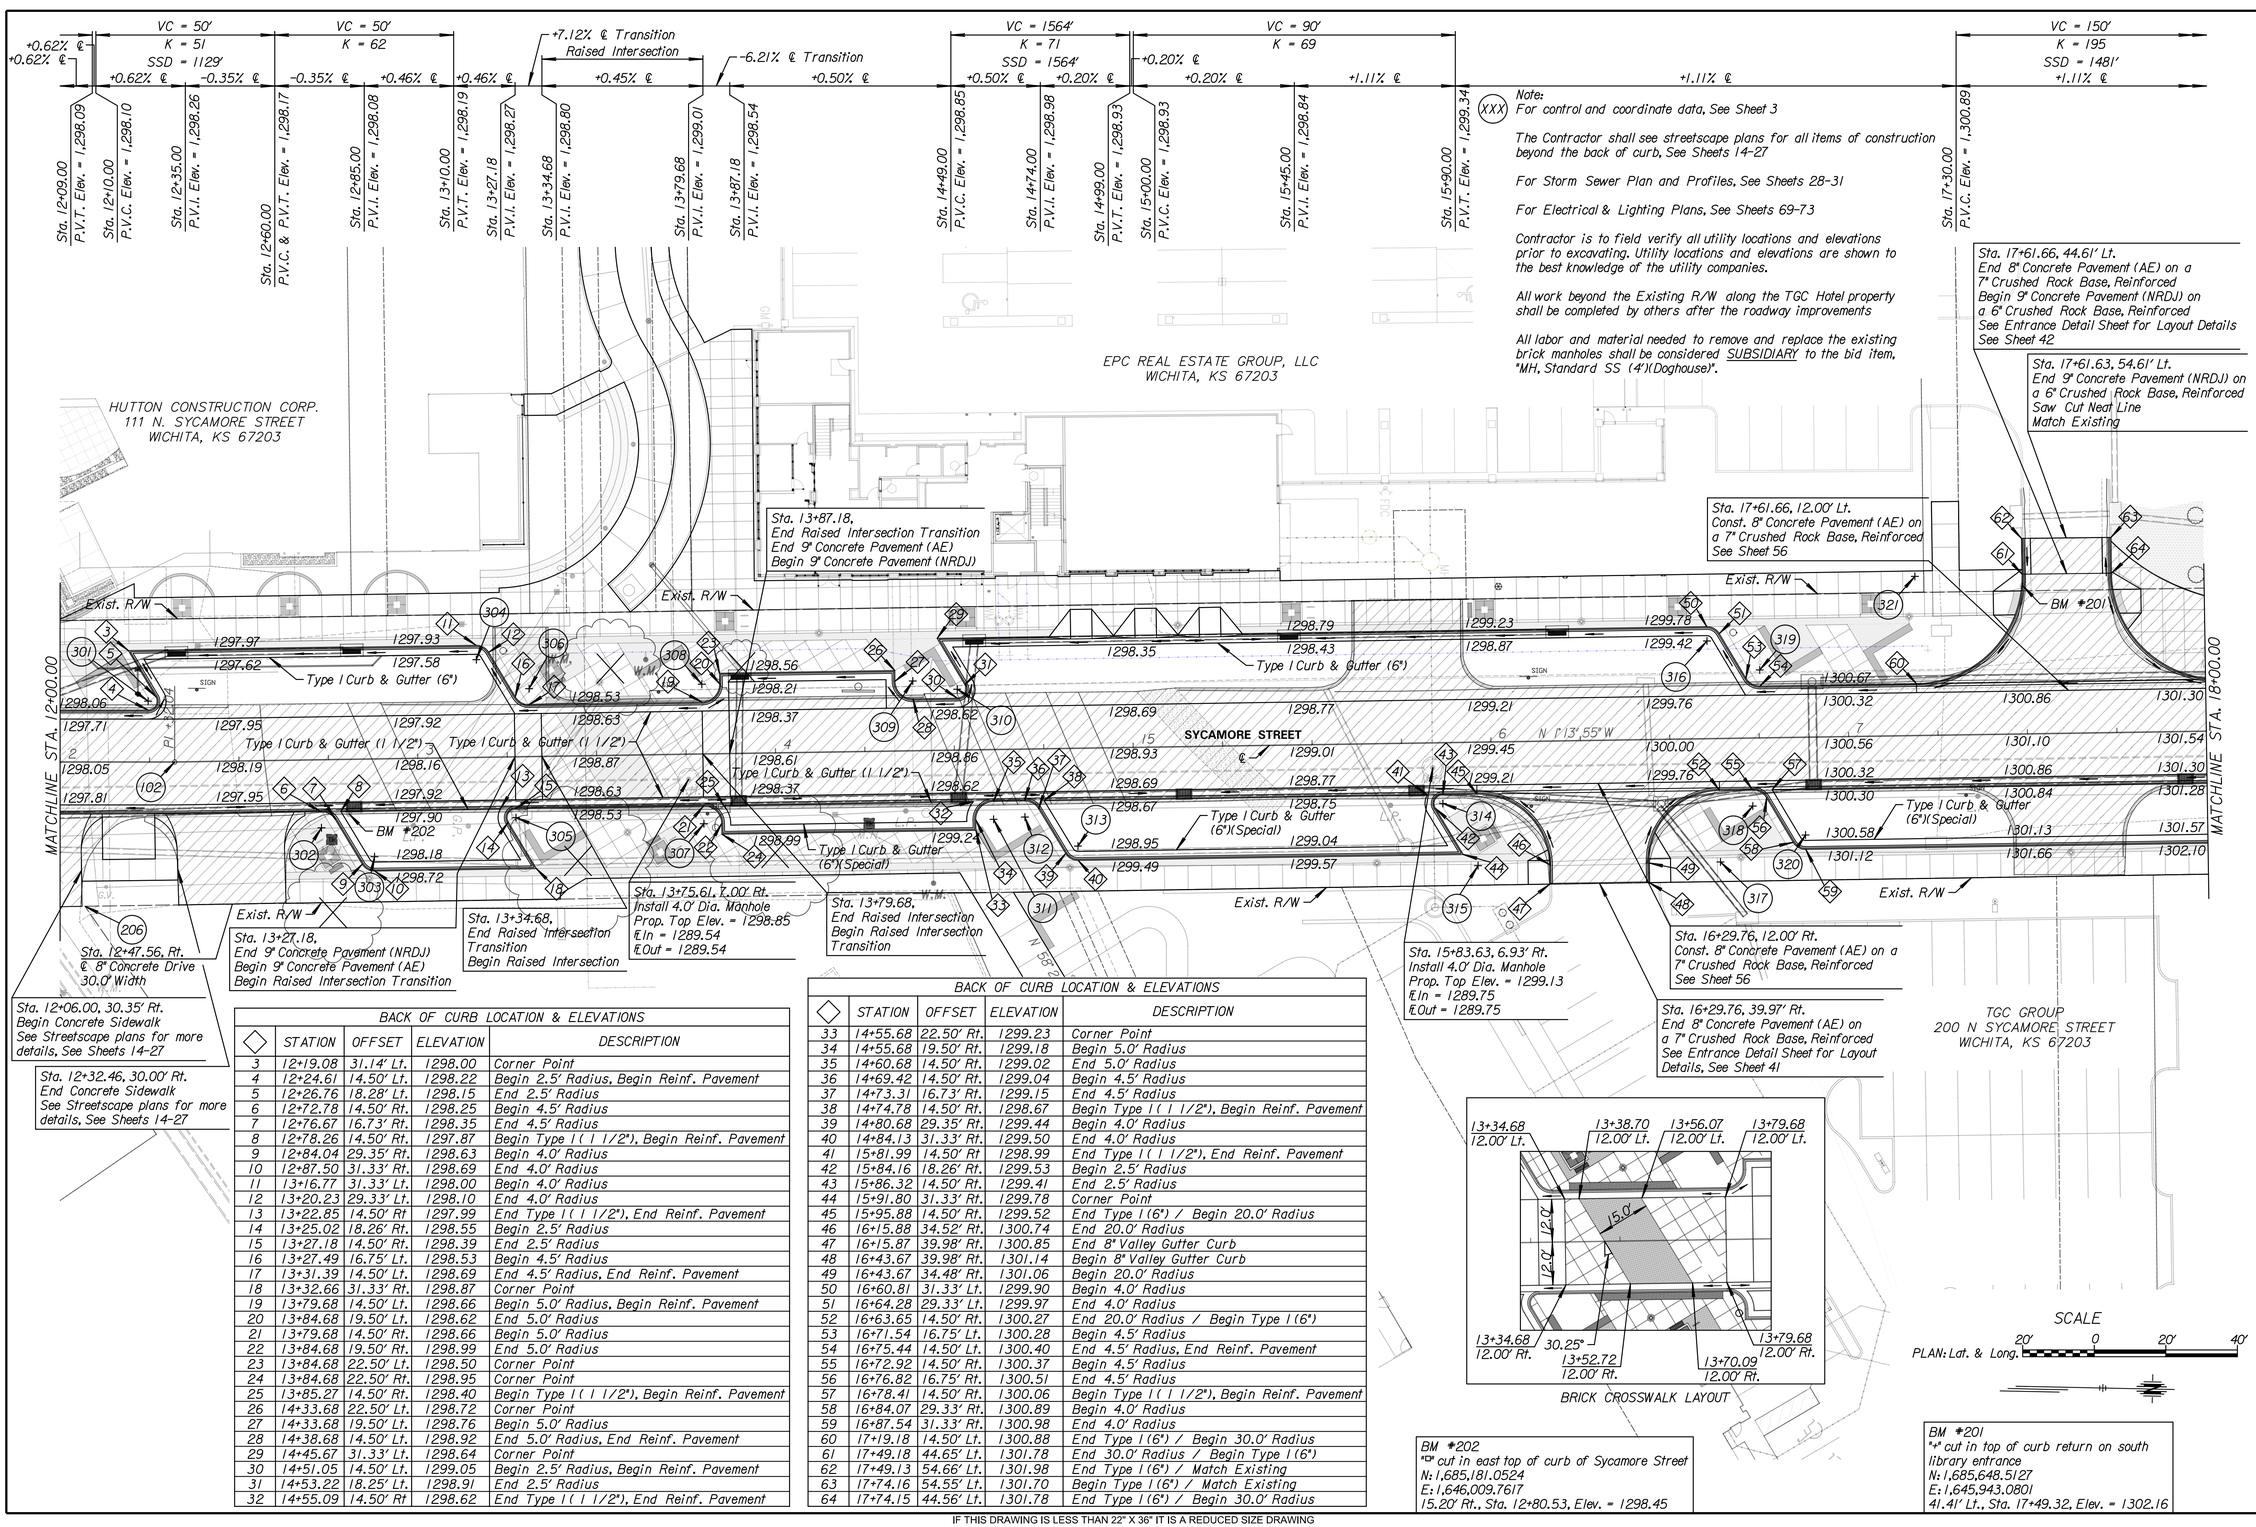

BACK OF CURB LOCATION & ELEVATIONS				
◇	STATION	OFFSET	ELEVATION	DESCRIPTION
3	12+19.08	31.14' Lt.	1298.00	Corner Point
4	12+24.61	14.50' Lt.	1298.22	Begin 2.5' Radius, Begin Reinf. Pavement
5	12+26.76	18.28' Lt.	1298.15	End 2.5' Radius
6	12+72.78	14.50' Rt.	1298.25	Begin 4.5' Radius
7	12+76.67	16.73' Rt.	1298.35	End 4.5' Radius
8	12+78.26	14.50' Rt.	1297.87	Begin Type I (I 1/2"), Begin Reinf. Pavement
9	12+84.04	29.35' Rt.	1298.63	Begin 4.0' Radius
10	12+87.50	31.33' Rt.	1298.69	End 4.0' Radius
11	13+16.77	31.33' Lt.	1298.00	Begin 4.0' Radius
12	13+20.23	29.33' Lt.	1298.10	End 4.0' Radius
13	13+22.85	14.50' Rt	1297.99	End Type I (I 1/2"), End Reinf. Pavement
14	13+25.02	18.26' Rt.	1298.55	Begin 2.5' Radius
15	13+27.18	14.50' Rt.	1298.39	End 2.5' Radius
16	13+27.49	16.75' Lt.	1298.53	Begin 4.5' Radius
17	13+31.39	14.50' Lt.	1298.69	End 4.5' Radius, End Reinf. Pavement
18	13+32.66	31.33' Rt.	1298.87	Corner Point
19	13+79.68	14.50' Lt.	1298.66	Begin 5.0' Radius, Begin Reinf. Pavement
20	13+84.68	19.50' Lt.	1298.62	End 5.0' Radius
21	13+79.68	14.50' Rt.	1298.66	Begin 5.0' Radius
22	13+84.68	19.50' Rt.	1298.99	End 5.0' Radius
23	13+84.68	22.50' Lt.	1298.50	Corner Point
24	13+84.68	22.50' Rt.	1298.95	Corner Point
25	13+85.27	14.50' Rt.	1298.40	Begin Type I (I 1/2"), Begin Reinf. Pavement
26	14+33.68	22.50' Lt.	1298.72	Corner Point
27	14+33.68	19.50' Lt.	1298.76	Begin 5.0' Radius
28	14+38.68	14.50' Lt.	1298.92	End 5.0' Radius, End Reinf. Pavement
29	14+45.67	31.33' Lt.	1298.64	Corner Point
30	14+51.05	14.50' Lt.	1299.05	Begin 2.5' Radius, Begin Reinf. Pavement
31	14+53.22	18.25' Lt.	1298.91	End 2.5' Radius
32	14+55.09	14.50' Rt	1298.62	End Type I (I 1/2"), End Reinf. Pavement

BACK OF CURB LOCATION & ELEVATIONS				
◇	STATION	OFFSET	ELEVATION	DESCRIPTION
33	14+55.68	22.50' Rt.	1299.23	Corner Point
34	14+55.68	19.50' Rt.	1299.18	Begin 5.0' Radius
35	14+60.68	14.50' Rt.	1299.02	End 5.0' Radius
36	14+69.42	14.50' Rt.	1299.04	Begin 4.5' Radius
37	14+73.31	16.73' Rt.	1299.15	End 4.5' Radius
38	14+74.78	14.50' Rt.	1298.67	Begin Type I (I 1/2"), Begin Reinf. Pavement
39	14+80.68	29.35' Rt.	1299.44	Begin 4.0' Radius
40	14+84.13	31.33' Rt.	1299.50	End 4.0' Radius
41	15+81.99	14.50' Rt	1298.99	End Type I (I 1/2"), End Reinf. Pavement
42	15+84.16	18.26' Rt.	1299.53	Begin 2.5' Radius
43	15+86.32	14.50' Rt.	1299.41	End 2.5' Radius
44	15+91.80	31.33' Rt.	1299.78	Corner Point
45	15+95.88	14.50' Rt.	1299.52	End Type I (6") / Begin 20.0' Radius
46	16+15.88	34.52' Rt.	1300.74	End 20.0' Radius
47	16+15.87	39.98' Rt.	1300.85	End 8" Valley Gutter Curb
48	16+43.67	39.98' Rt.	1301.14	Begin 8" Valley Gutter Curb
49	16+43.67	34.48' Rt.	1301.06	Begin 20.0' Radius
50	16+60.81	31.33' Lt.	1299.90	Begin 4.0' Radius
51	16+64.28	29.33' Lt.	1299.97	End 4.0' Radius
52	16+63.65	14.50' Rt.	1300.27	End 20.0' Radius / Begin Type I (6")
53	16+71.54	16.75' Lt.	1300.28	Begin 4.5' Radius
54	16+75.44	14.50' Lt.	1300.40	End 4.5' Radius, End Reinf. Pavement
55	16+72.92	14.50' Rt.	1300.37	Begin 4.5' Radius
56	16+76.82	16.75' Rt.	1300.51	End 4.5' Radius
57	16+78.41	14.50' Rt.	1300.06	Begin Type I (I 1/2"), Begin Reinf. Pavement
58	16+84.07	29.33' Rt.	1300.89	Begin 4.0' Radius
59	16+87.54	31.33' Rt.	1300.98	End 4.0' Radius
60	17+19.18	14.50' Lt.	1300.88	End Type I (6") / Begin 30.0' Radius
61	17+49.18	44.65' Lt.	1301.78	End 30.0' Radius / Begin Type I (6")
62	17+49.13	54.66' Lt.	1301.98	End Type I (6") / Match Existing
63	17+74.16	54.55' Lt.	1301.70	Begin Type I (6") / Match Existing
64	17+74.15	44.56' Lt.	1301.78	End Type I (6") / Begin 30.0' Radius

BM ✠202
"O" cut in east top of curb of Sycamore Street
N: 1,685,181.0524
E: 1,646,009.7617
15.20' Rt., Sta. 12+80.53, Elev. = 1298.45

BM ✠201
"+" cut in top of curb return on south library entrance
N: 1,685,648.5127
E: 1,645,943.0801
41.41' Lt., Sta. 17+49.32, Elev. = 1302.16

IF THIS DRAWING IS LESS THAN 22" X 36" IT IS A REDUCED SIZE DRAWING

tammiel 6/1/2020 - 12:21:51 PM c:\transystems\ow_local\transyscorp-pw1\tammiel\d0694549\C-ROW-M01-102.dgn

TranSystems
245 NORTH WACO
SUITE 222
WICHITA, KANSAS 67202
PHONE: 316-303-3000
FAX: 316-462-8629

CONSULTANTS:
LK ARCHITECTURE, INC.
345 RIVERVIEW
SUITE 200
WICHITA, KANSAS 67208
PHONE: 316-268-0230

SYCAMORE STREET IMPROVEMENTS
WICHITA, KANSAS
CITY OF WICHITA

REVISIONS:		
MARK	DATE	DESCRIPTION

PROJ NO: 472-85463
SCALE: 1"=20'
DATE: 6/1/2020
DESIGNED BY: TAU
DRAWN BY: TAU
CHECKED BY: MDB

SHEET TITLE:
SYCAMORE STREET IMPROVEMENTS STA. 12+00.00 TO STA. 18+00.00

SHEET NO.
9
SHEET 9 OF 97