NOTES:

1. Any excess excavation shall be stockpiled on-site at an area indicated by the Engineer out of easements and R/W. Additional area will be staked out if needed.
2. All areas disturbed by construction shall be seeded as indicated on cover sheet.
3. Contractor to strip top 3" of soil within Res. "A", proposed ditch area and street R/W before mass grading and stockpile. Top soil stockpile to be redistributed over Reserve "A" surrounding proposed dry detention.
4. Compaction of 95% shall be obtained in all street R/W's, 90% in all other areas. Compaction requirements shall be placed within ±2% of optimum moisture content of the soil at the time of placement. All testing shall be incidental to Lump Sum bid item "Grading, Mass".

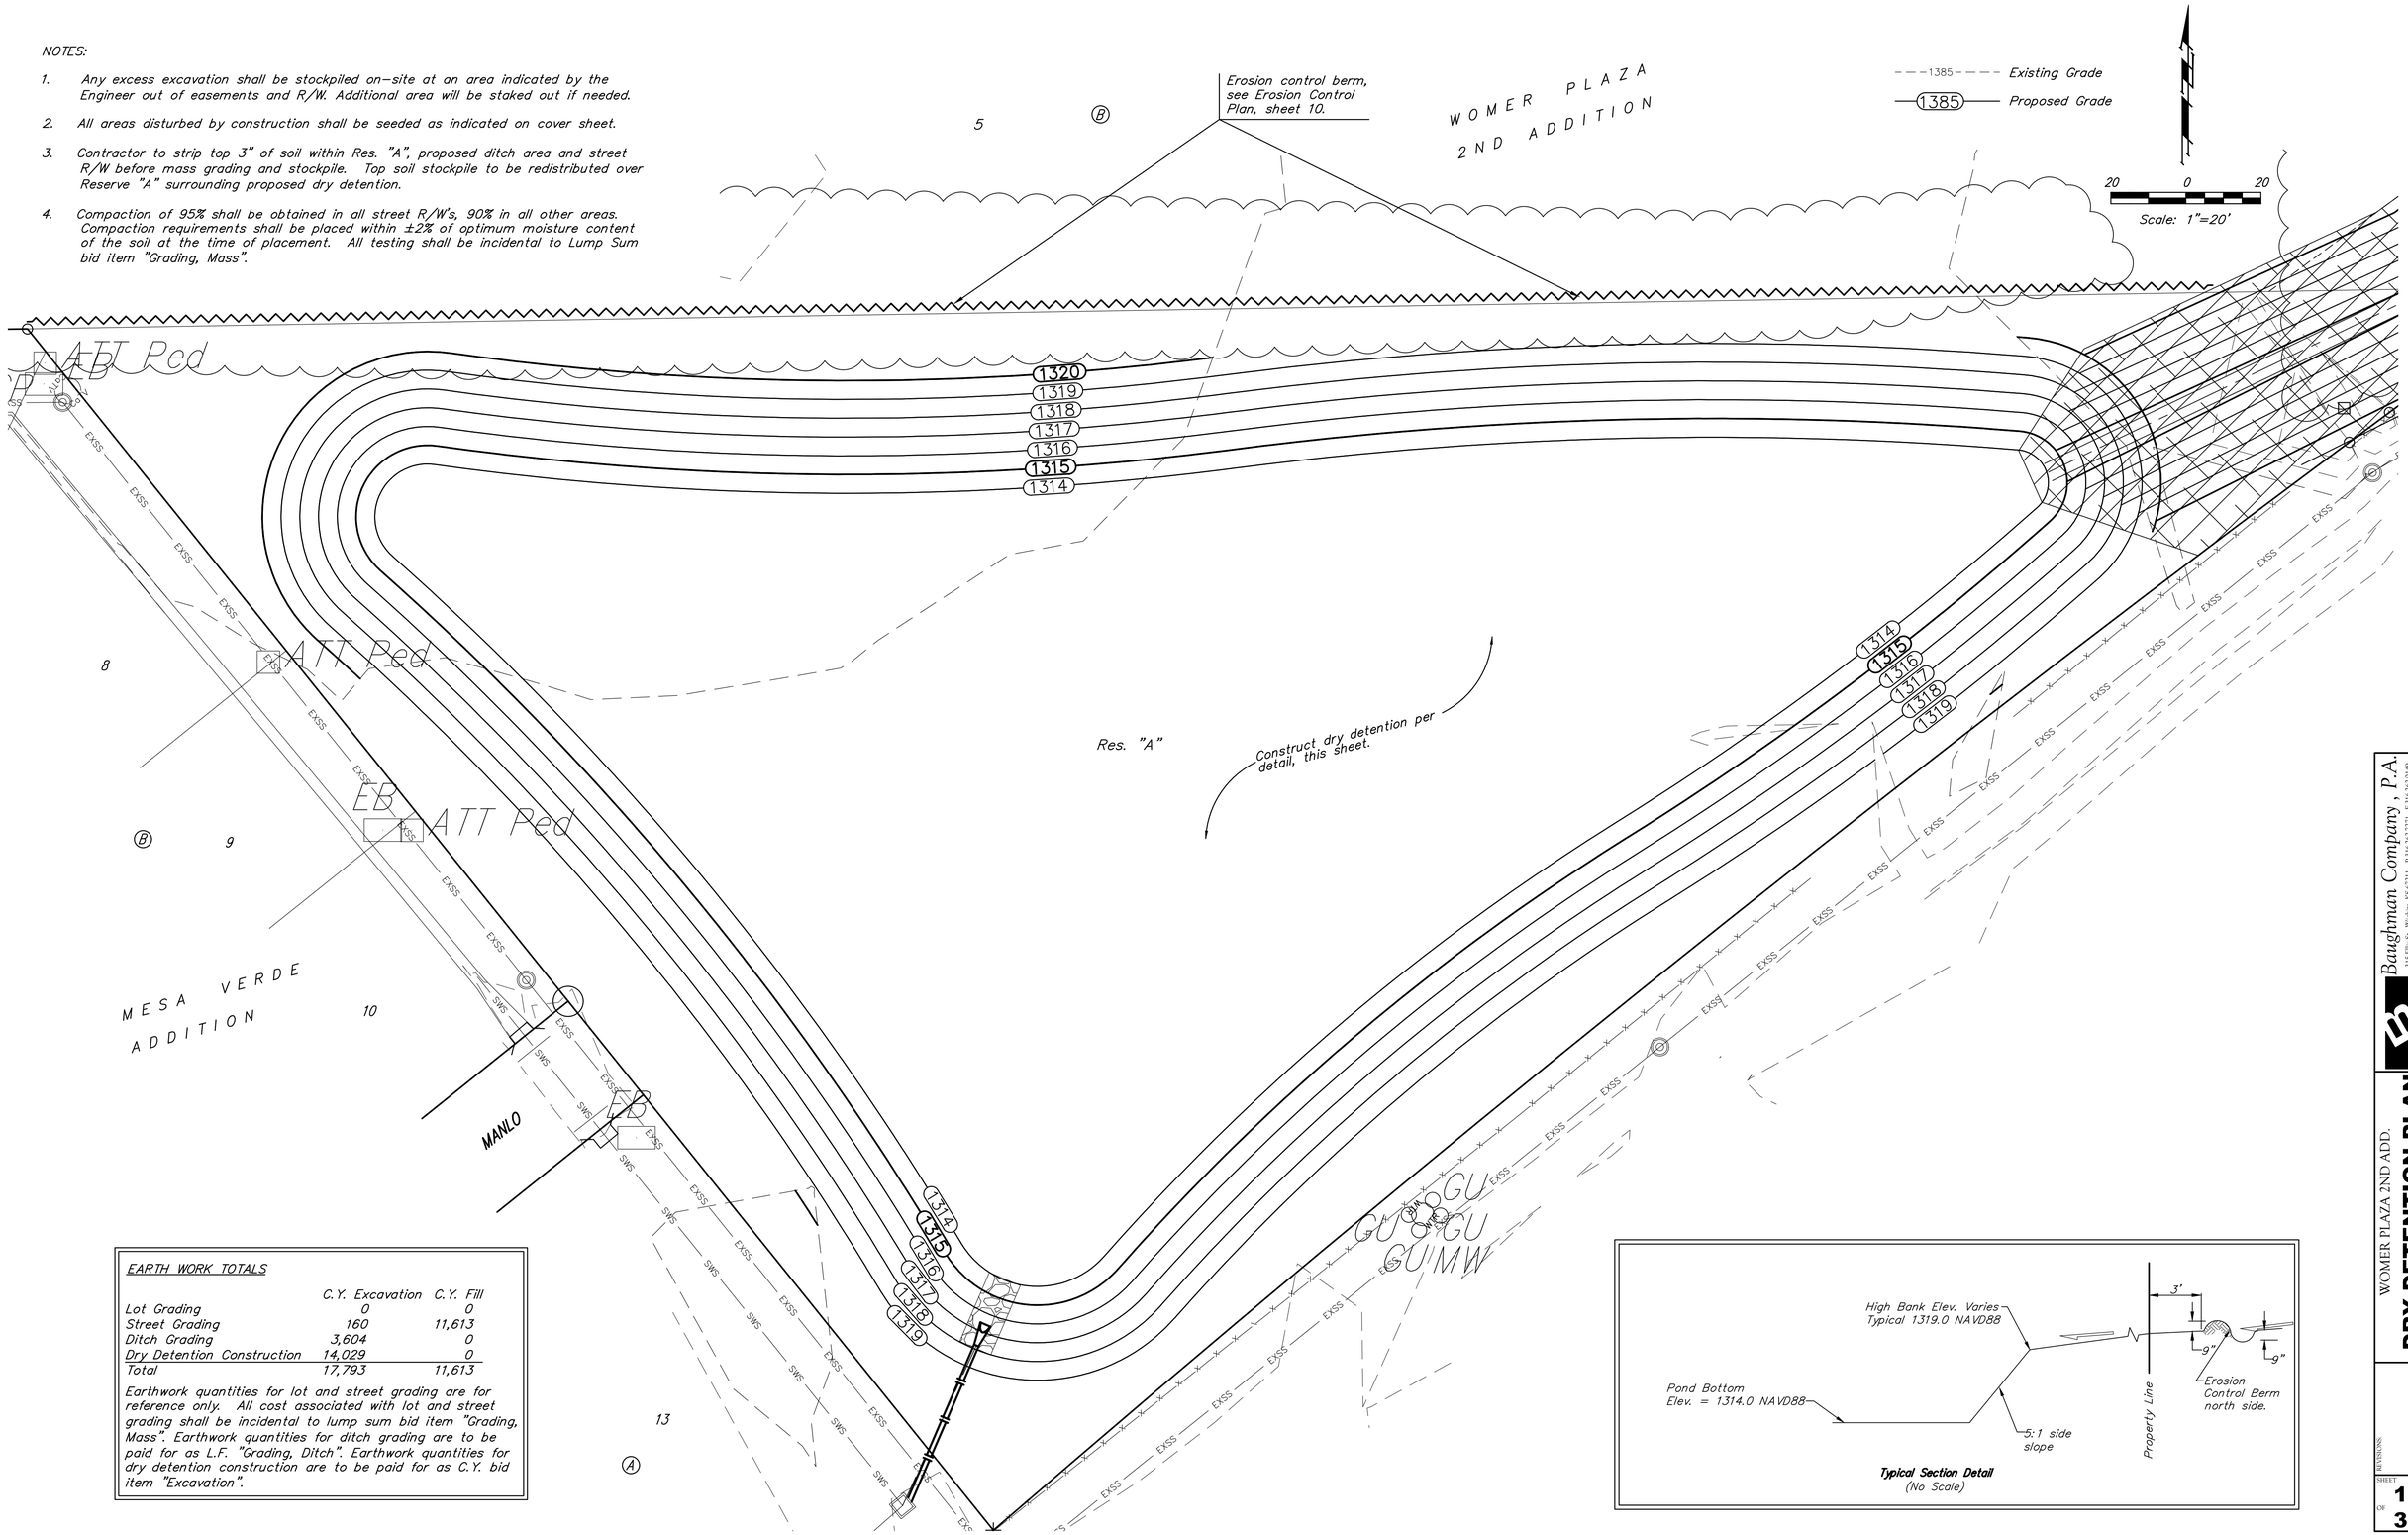

EARTH WORK TOTALS

	C.Y. Excavation	C.Y. Fill
Lot Grading	0	0
Street Grading	160	11,613
Ditch Grading	3,604	0
Dry Detention Construction	14,029	0
Total	17,793	11,613

Earthwork quantities for lot and street grading are for reference only. All cost associated with lot and street grading shall be incidental to lump sum bid item "Grading, Mass". Earthwork quantities for ditch grading are to be paid for as L.F. "Grading, Ditch". Earthwork quantities for dry detention construction are to be paid for as C.Y. bid item "Excavation".

Typical Section Detail
(No Scale)

Baughman Company, P.A.
315 Ellis St. Wichita, KS 67211 P 316.262.5271 F 316.262.0149
www.baughmancompany.com Wichita Lawrence Kansas City
Drawn: NBW Designed: Approved:
Date: 5/26/20
File: 5Plan.dwg

WOMER PLAZA 2ND ADD.

DRY DETENTION PLAN

STREET & SWS IMPROVEMENTS

REVISIONS

SHEET 11 OF 36