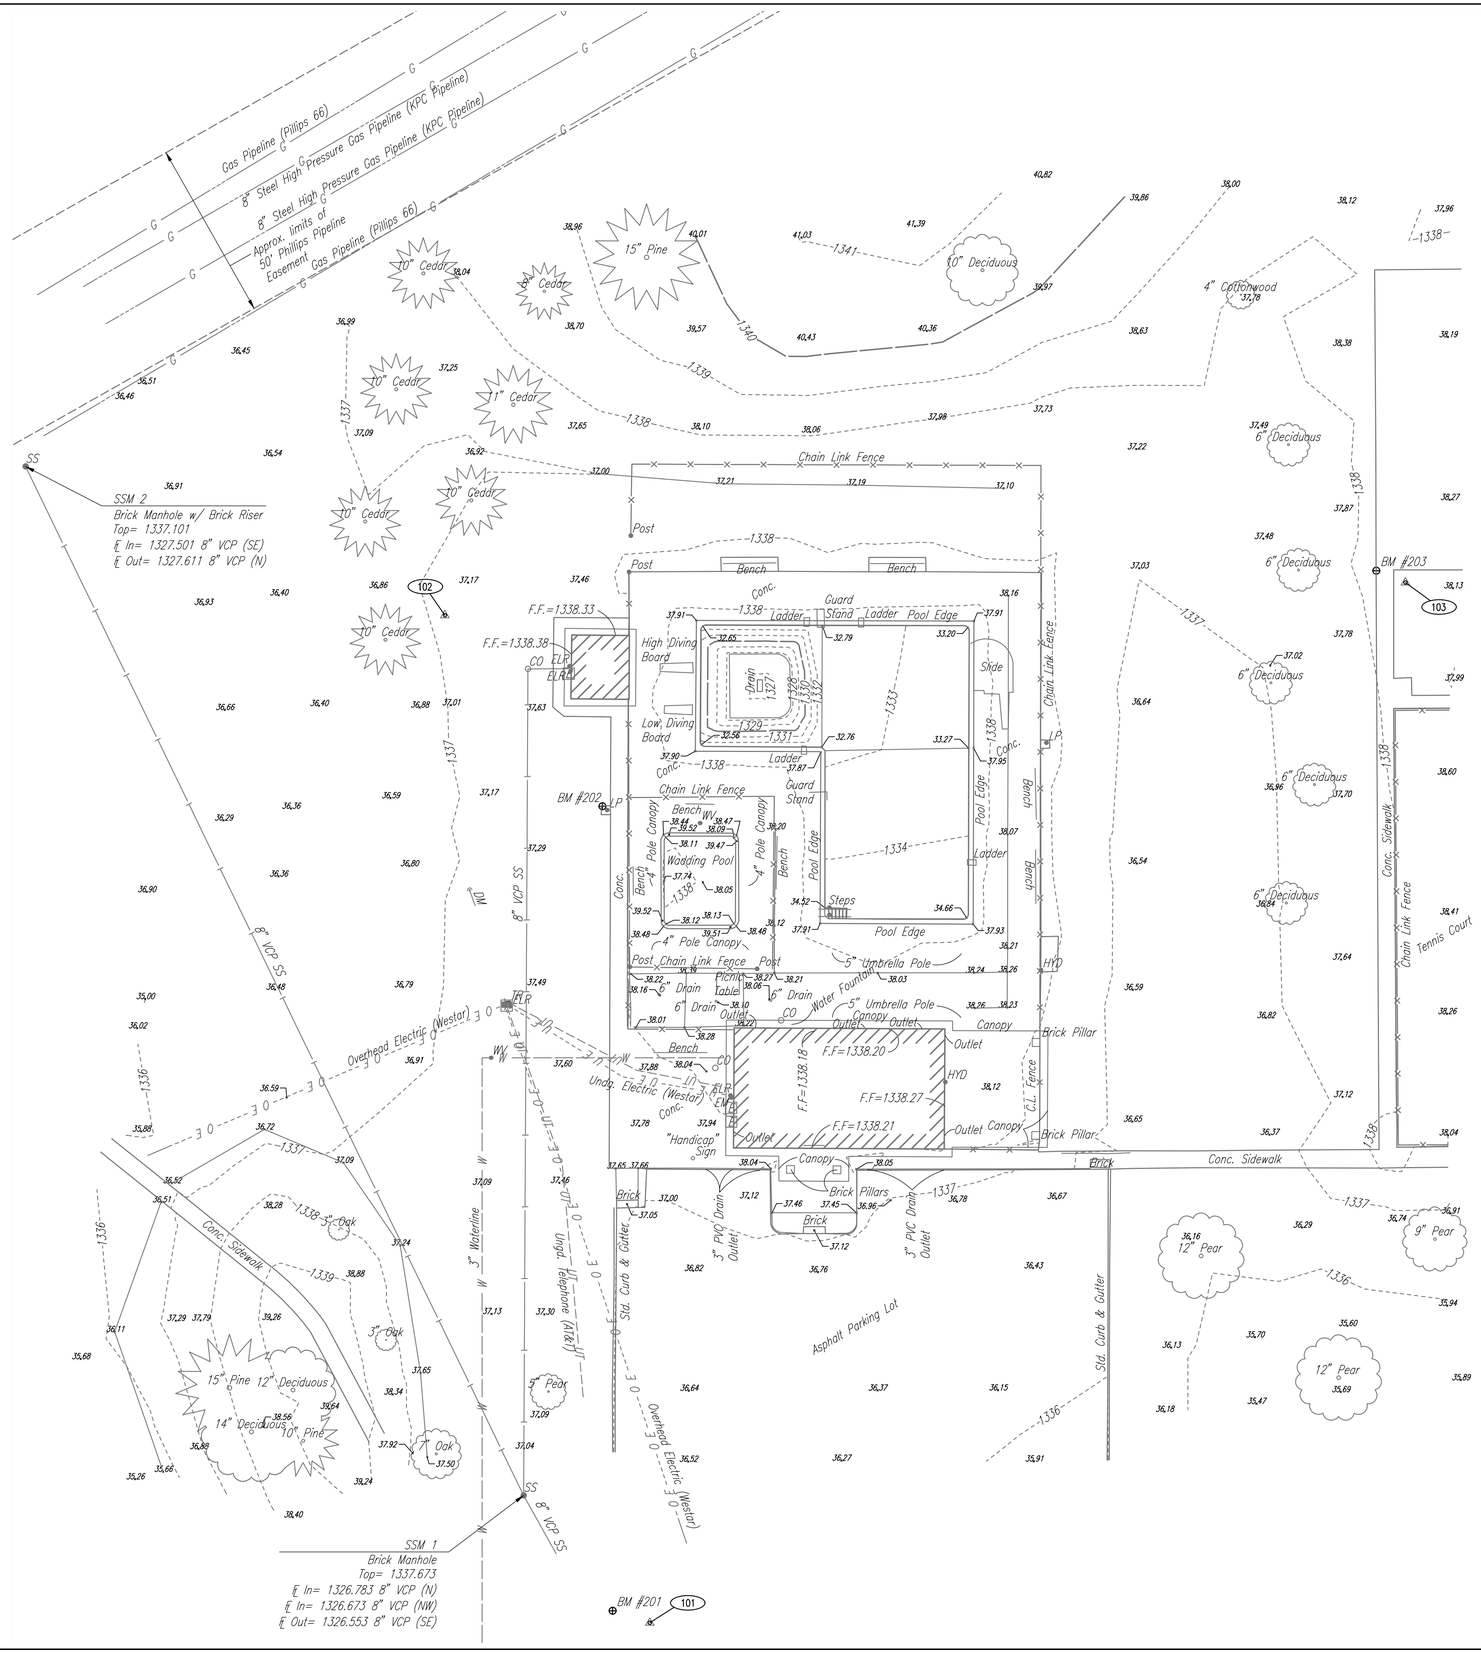

LEGEND

- Coniferous Tree
- Deciduous Tree
- BM — Benchmark
- LP — Light Pole
- E — Electric Box
- Post — Gate Post
- GR — Gas Riser Pipe
- Monument
- SS — Sanitary Sewer Manhole
- T — Telephone Box
- FH — Fire Hydrant
- WM — Water Meter
- WV — Water Valve
- 39.60 — Existing Spot Elevation
- 1340 — Major Contour
- 1339 — Minor Contour
- Flowline
- U E — Buried Electric
- Sanitary Sewer
- Storm Sewer
- UT — Buried Telephone
- W — Buried Waterline
- G — Buried Gas Line
- Fence Types

CONTROL POINTS

(101)

CP-101. N: 1,691,460.0760, E: 1,615,286.2560
#4 REBAR WITH PEC CONTROL CAP SET FLUSH WITH GROUND.
LOCATED NEAR THE SOUTHWEST CORNER OF THE POOL PARKING LOT.
1.43' S-SW TO THE EDGE OF SIDEWALK.
11.05' W-NW TO THE CHISELED SQUARE (BM 201) LOCATED IN THE BACK OF CURB IN THE SOUTHWEST CORNER OF THE PARKING LOT.

CP-102. N: 1,691,741.7310, E: 1,615,228.9960
#4 REBAR WITH PEC CONTROL CAP SET FLUSH WITH GROUND.
LOCATE WEST OF THE BIG POOL, IN LINE WITH THE NORTH EDGE OF SIDEWALK AROUND THE PUMPHOUSE, LINE EXTENDED 30.63'.
27.30' SE TO CLEANOUT.
67.21' NE TO NW CORNER OF FENCE AROUND POOL.

CP-103. N: 1,691,750.9000, E: 1,615,497.4190
#4 REBAR WITH PEC CONTROL CAP SET FLUSH WITH GROUND.
8.87' W-NW TO THE CHISELED SQUARE (BM 203) IN SOUTHWEST CORNER OF THE BASKETBALL COURT.
16.75' E TO THE WEST FACE OF THE TAPERED POLE SOUTH OF THE BASKETBALL HOOP, SOUTH END OF THE COURT.
36.00' S THE NORTHWEST CORNER OF THE FENCE AROUND THE TENNIS COURT.

BENCH MARK LIST

BM #201

BM 201. ELEVATION: 1336.93 NAVD88
CHISELED SQUARE ON BACK OF CURB LOCATED IN THE SOUTHWEST CORNER OF THE POOL PARKING LOT.

BM 202. ELEVATION: 1337.94 NAVD88
CHISELED SQUARE ON THE NORTHWEST CORNER OF A LIGHT POLE BASE LOCATED ON THE WEST SIDE OF THE POOL.

BM 203. ELEVATION: 1337.95 NAVD88
CHISELED SQUARE ON THE EDGE OF THE SIDEWALK LOCATED IN THE SOUTHWEST CORNER OF THE BASKETBALL COURT.

SURVEY

0 20 40
SCALE IN FEET

waters edge AQUATIC DESIGN
11205 W. 79th St.
Lenexa, KS 66214
t. 913.438.4338
www.WeDesignPools.com
Kansas STATE CERTIFICATE OF AUTHORITY #E-990
PEC
landworks STUDIO
ARCHITECTURAL URBAN PRAIRIE COLLABORATIVE, P.C.
H&B HOSS & BROWN ENGINEERS

WICHITA, KANSAS
Pool Improvements
HARVEST PARK

CITY OF WICHITA

Seal: CHARLES W. BROOKSHER LICENSED LS-1281 08-14-20 KANSAS LAND SURVEYOR

Charles Brooksher-Licensed Surveyor LICENSE #1281	
Date: 08-14-20	Job #: 18-512
Drawn: RFT	Checked: NLS
Issue: FOR BID	

SURVEY

SV-01

Water's Edge Aquatic Design © 2020

Saved 08-14-2020 8:30:46 AM by ROY.THOMAS
Plot Scale 1:245.2402 08-14-2020 8:42:15 AM by ROY.THOMAS
U:\Wichita-Civil\2018\180189\001\Main\Drawings\Harvest\180189-001-SV-01-Survey