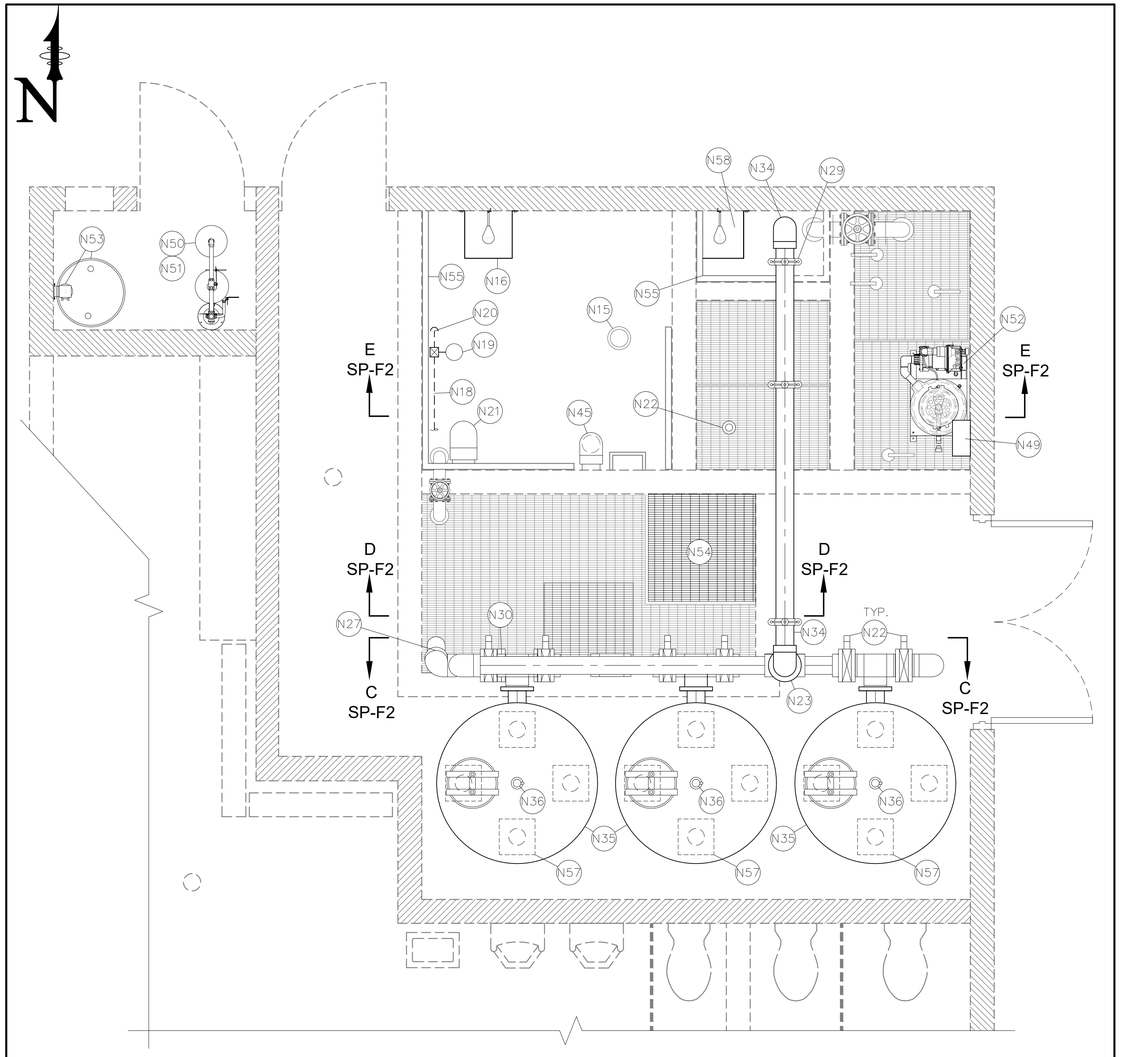

A FILTER AREA IMPROVEMENT PLAN
Scale: 1/2"=1'-0"

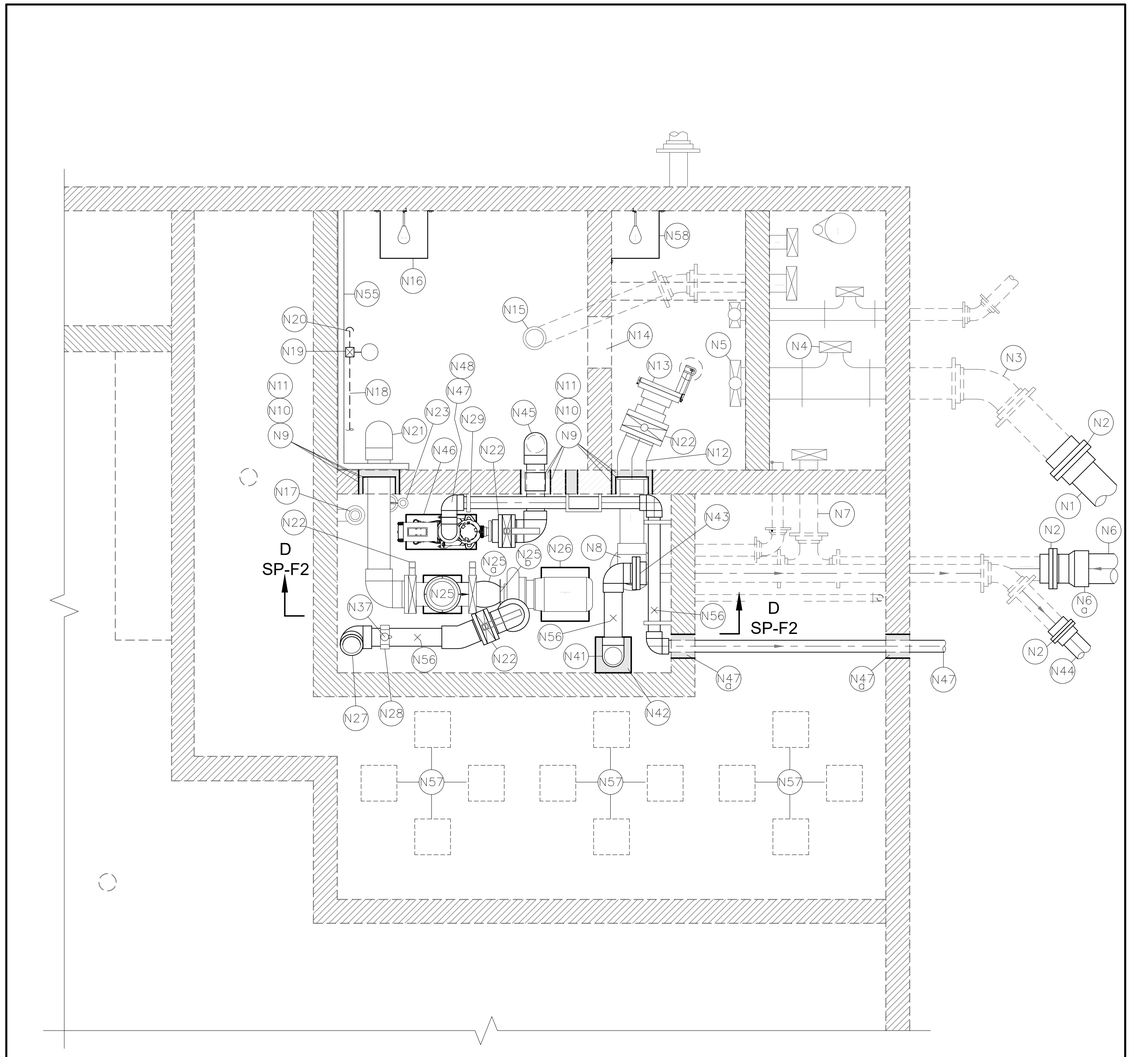

B FILTER AREA IMPROVEMENT PLAN SECTION
Scale: 1/2"=1'-0"

waters edge AQUATIC DESIGN
11205 W. 79th St.
Lenexa, KS 66214
t. 913.438.4338
www.WeDesignPools.com
Kansas STATE CERTIFICATE OF AUTHORITY #E-990

PEC

landworks STUDIO

ARCHITECTURAL URBAN PRAIRIE COLLABORATIVE, P.C.

HOSS & BROWN ENGINEERS

WICHITA, KANSAS Pool Improvements MINISA PARK

CITY OF WICHITA

Seal: JEFF A. BARTLEY LICENSED 15116 8/14/20 KANSAS PROFESSIONAL ENGINEER

Jeff Bartley–ENGINEER
LICENSE #15116

Date: 08-14-20	Job #: 18-512
Drawn: CJB	Checked: JAB
Issue: CONSTRUCTION DOCUMENTS	

FILTER AREA IMPROVEMENT PLAN AND PLAN SECTION

SP-F2

Water's Edge Aquatic Design © 2020