PLOTTED: Thursday, September 03, 2020 @ 03:17PM

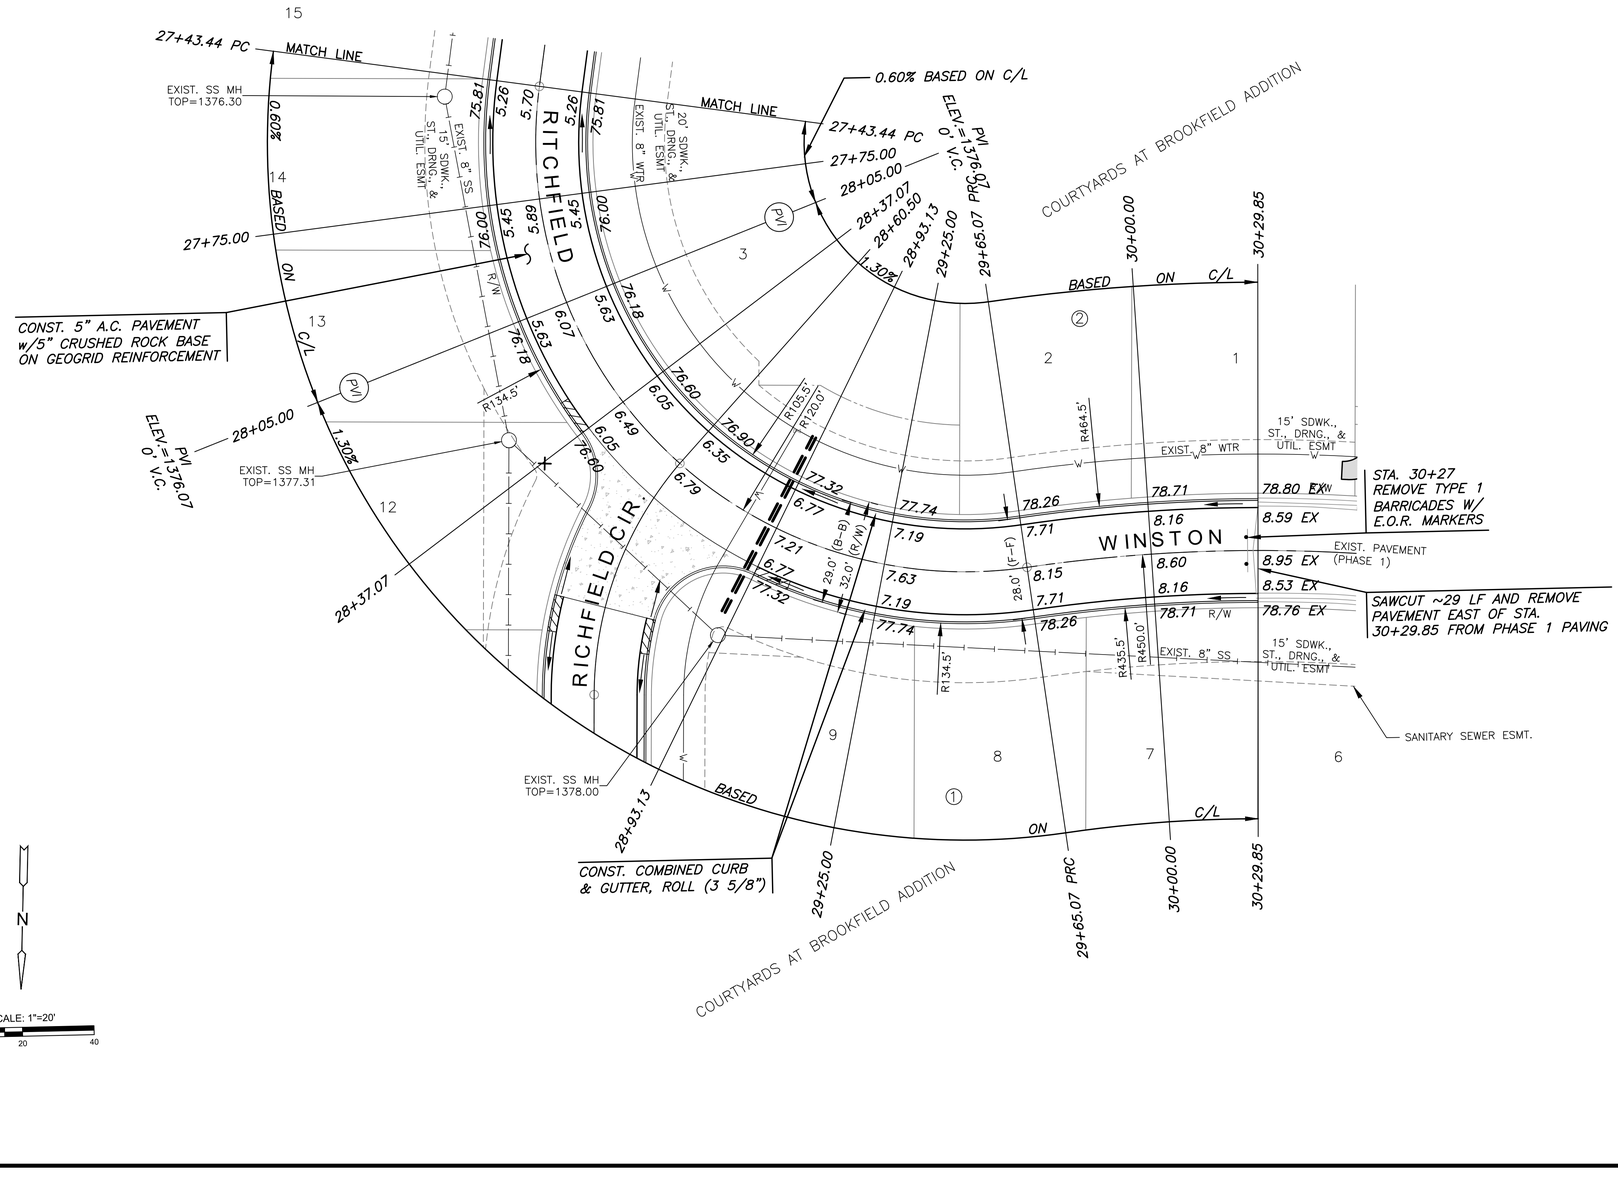

N

SCALE: 1"=20'
0 20 40

LEGEND

STREET SIGN & SIGN LOCATION (SEE SIGN ASSEMBLY TABLE FOR TYPE & STATION OF SIGN)

5' TRANSITION FROM FULL TO ROLL CURB

NOTE:
TOP OF CURB ELEVATIONS SHOWN ARE FOR FULL CURB. CONSTRUCT CURB AND GUTTER AS NOTED.

MKEC
Wichita, KS • 316-684-9600

PAVING PLANS FOR

COURTYARDS AT BROOKFIELD ADD.

PHASE 2B

©2020
MKEC Engineering
All Rights Reserved
www.mkec.com
These drawings and their contents, including, but not limited to, all concepts, designs, & ideas are the exclusive property of MKEC Engineering (MKEC), and may not be used or reproduced in any way without the express consent of MKEC.

WINSTON

PROJECT NO.	472-2020-085631
DATE	SEPT. 2020
SCALE	1"=20'

DESIGNED	DRAWN	CHECKED
SLF	CRM	SLF

NO.	REVISION	DATE

SHEET NO.
09 OF 23

J:\PROJECTS\2016\16101317_PERFECTION_COURTYARDS AT BROOKFIELD_16317 CAD\SHTS\05 CIVIL\PAVI\PHASE 2B\16317-05-5201.DWG