


126+50

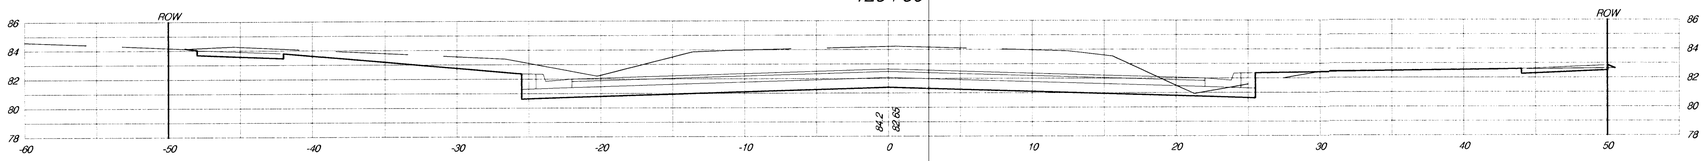


126+00

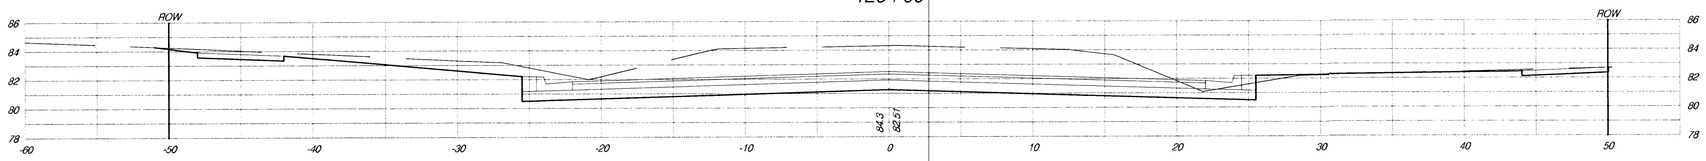


125+83.99

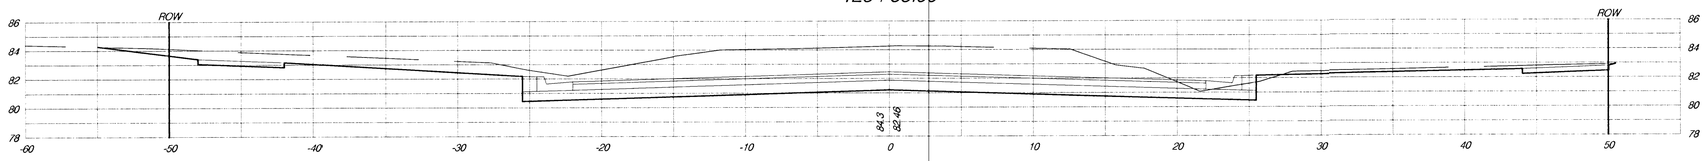


125+43.80

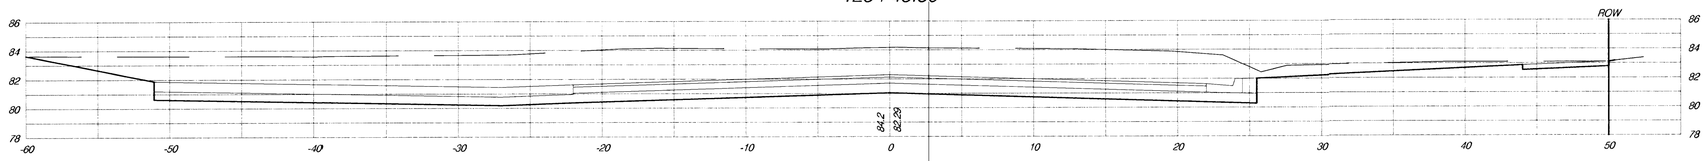


125+03.99

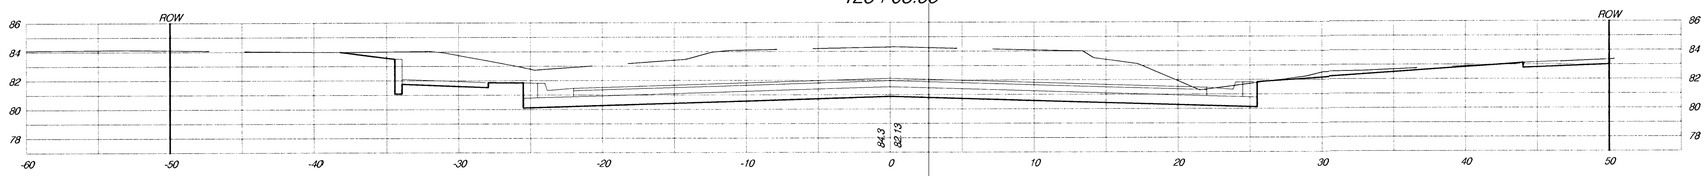

124+50

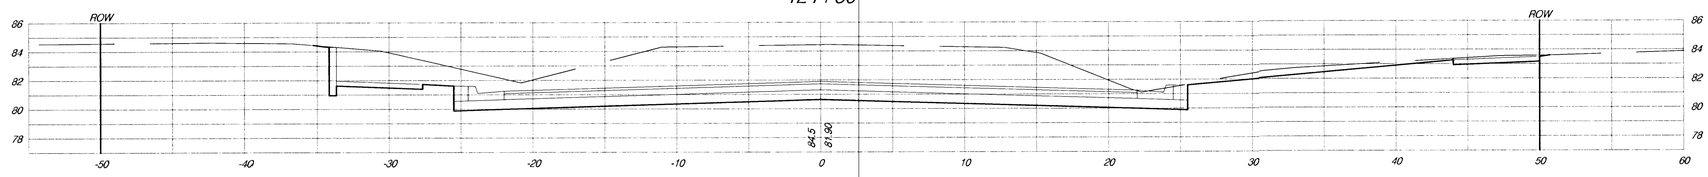

124+36.06

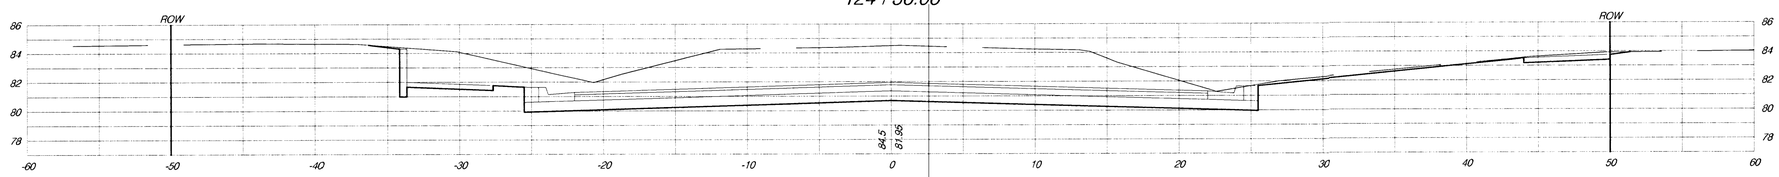

PROJECT NUMBER			SHEET NAME	ENGINEERING DIRECTORY	
472-76-245-83324			XSEC03	F:\Eng\Hydraulic\Earth	
DESIGN	DRAWN	APPROVED	DATE	SCALE	BAUGHMAN NO
JFB	TPV	JFB	Sept. 2002	1:5	99-09-E450

CAPITAL IMPROVEMENT PROJECT
HYDRAULIC AVENUE CROSS SECTIONS
HYDRAULIC AVENUE PAVING - 47TH STREET SOUTH TO MACARTHUR ROAD

BAUGHMAN COMPANY, P.A.
ENGINEERING, SURVEYING, & PLANNING
316-262-7271 • 315 ELLIS • WICHITA, KANSAS 67211