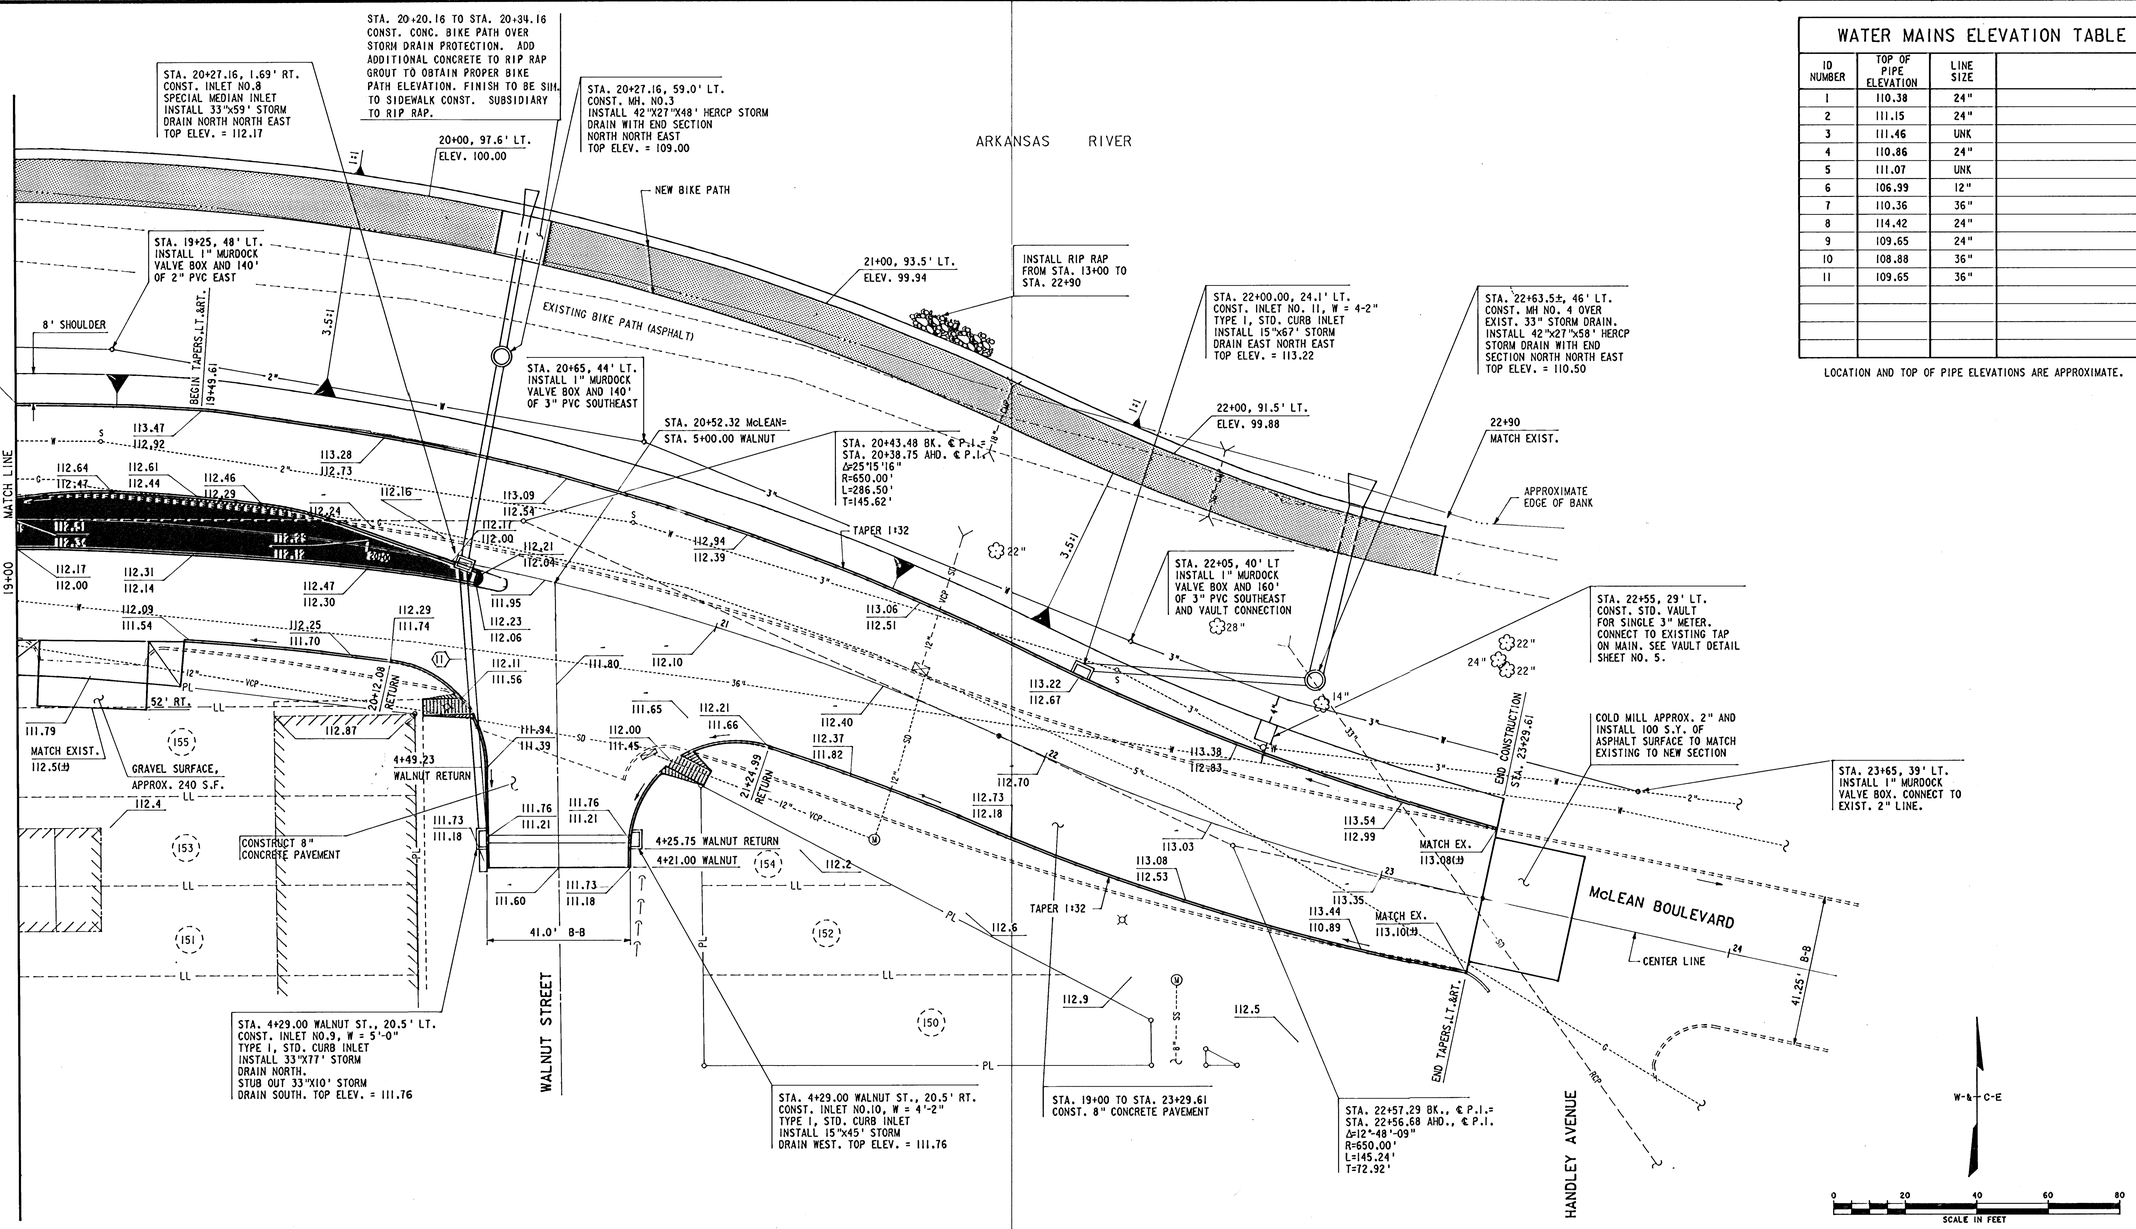

WATER MAINS ELEVATION TABLE

ID NUMBER	TOP OF PIPE ELEVATION	LINE SIZE	
1	110.38	24"	
2	111.15	24"	
3	111.46	UNK	
4	110.86	24"	
5	111.07	UNK	
6	106.99	12"	
7	110.36	36"	
8	114.42	24"	
9	109.65	24"	
10	108.88	36"	
11	109.65	36"	

LOCATION AND TOP OF PIPE ELEVATIONS ARE APPROXIMATE.

CITY OF WICHITA PROJECT NO. 472-76-245-81199-000-000-001

REVISION	DATE	BY

WICHITA, KANSAS
McLEAN AT SENECA INTERSECTION IMPROVEMENTS
PLAN
(STATION 19+00 TO STATION 24+00)

DESIGN: JMO
DRAWN: KWD

JOHN M. OSWALD LICENSED 7994 KANSAS PROFESSIONAL ENGINEER

WILSON & COMPANY ENGINEERS & ARCHITECTS
WICHITA — KANSAS

DATE: OCT 1983
FILE NO. 82-324A
SHEET NO. 8 OF 37

QS:(CU2,1043B2324AC3.DGN BORDER A