FHWA REGION NO.	STATE	PROJECT NO.	FISCAL YEAR	SHEET NO.	TOTAL SHEETS
		*	1983	9	37

*CITY OF WICHITA PROJECT NO. 472-76-245-81199-000-000-001

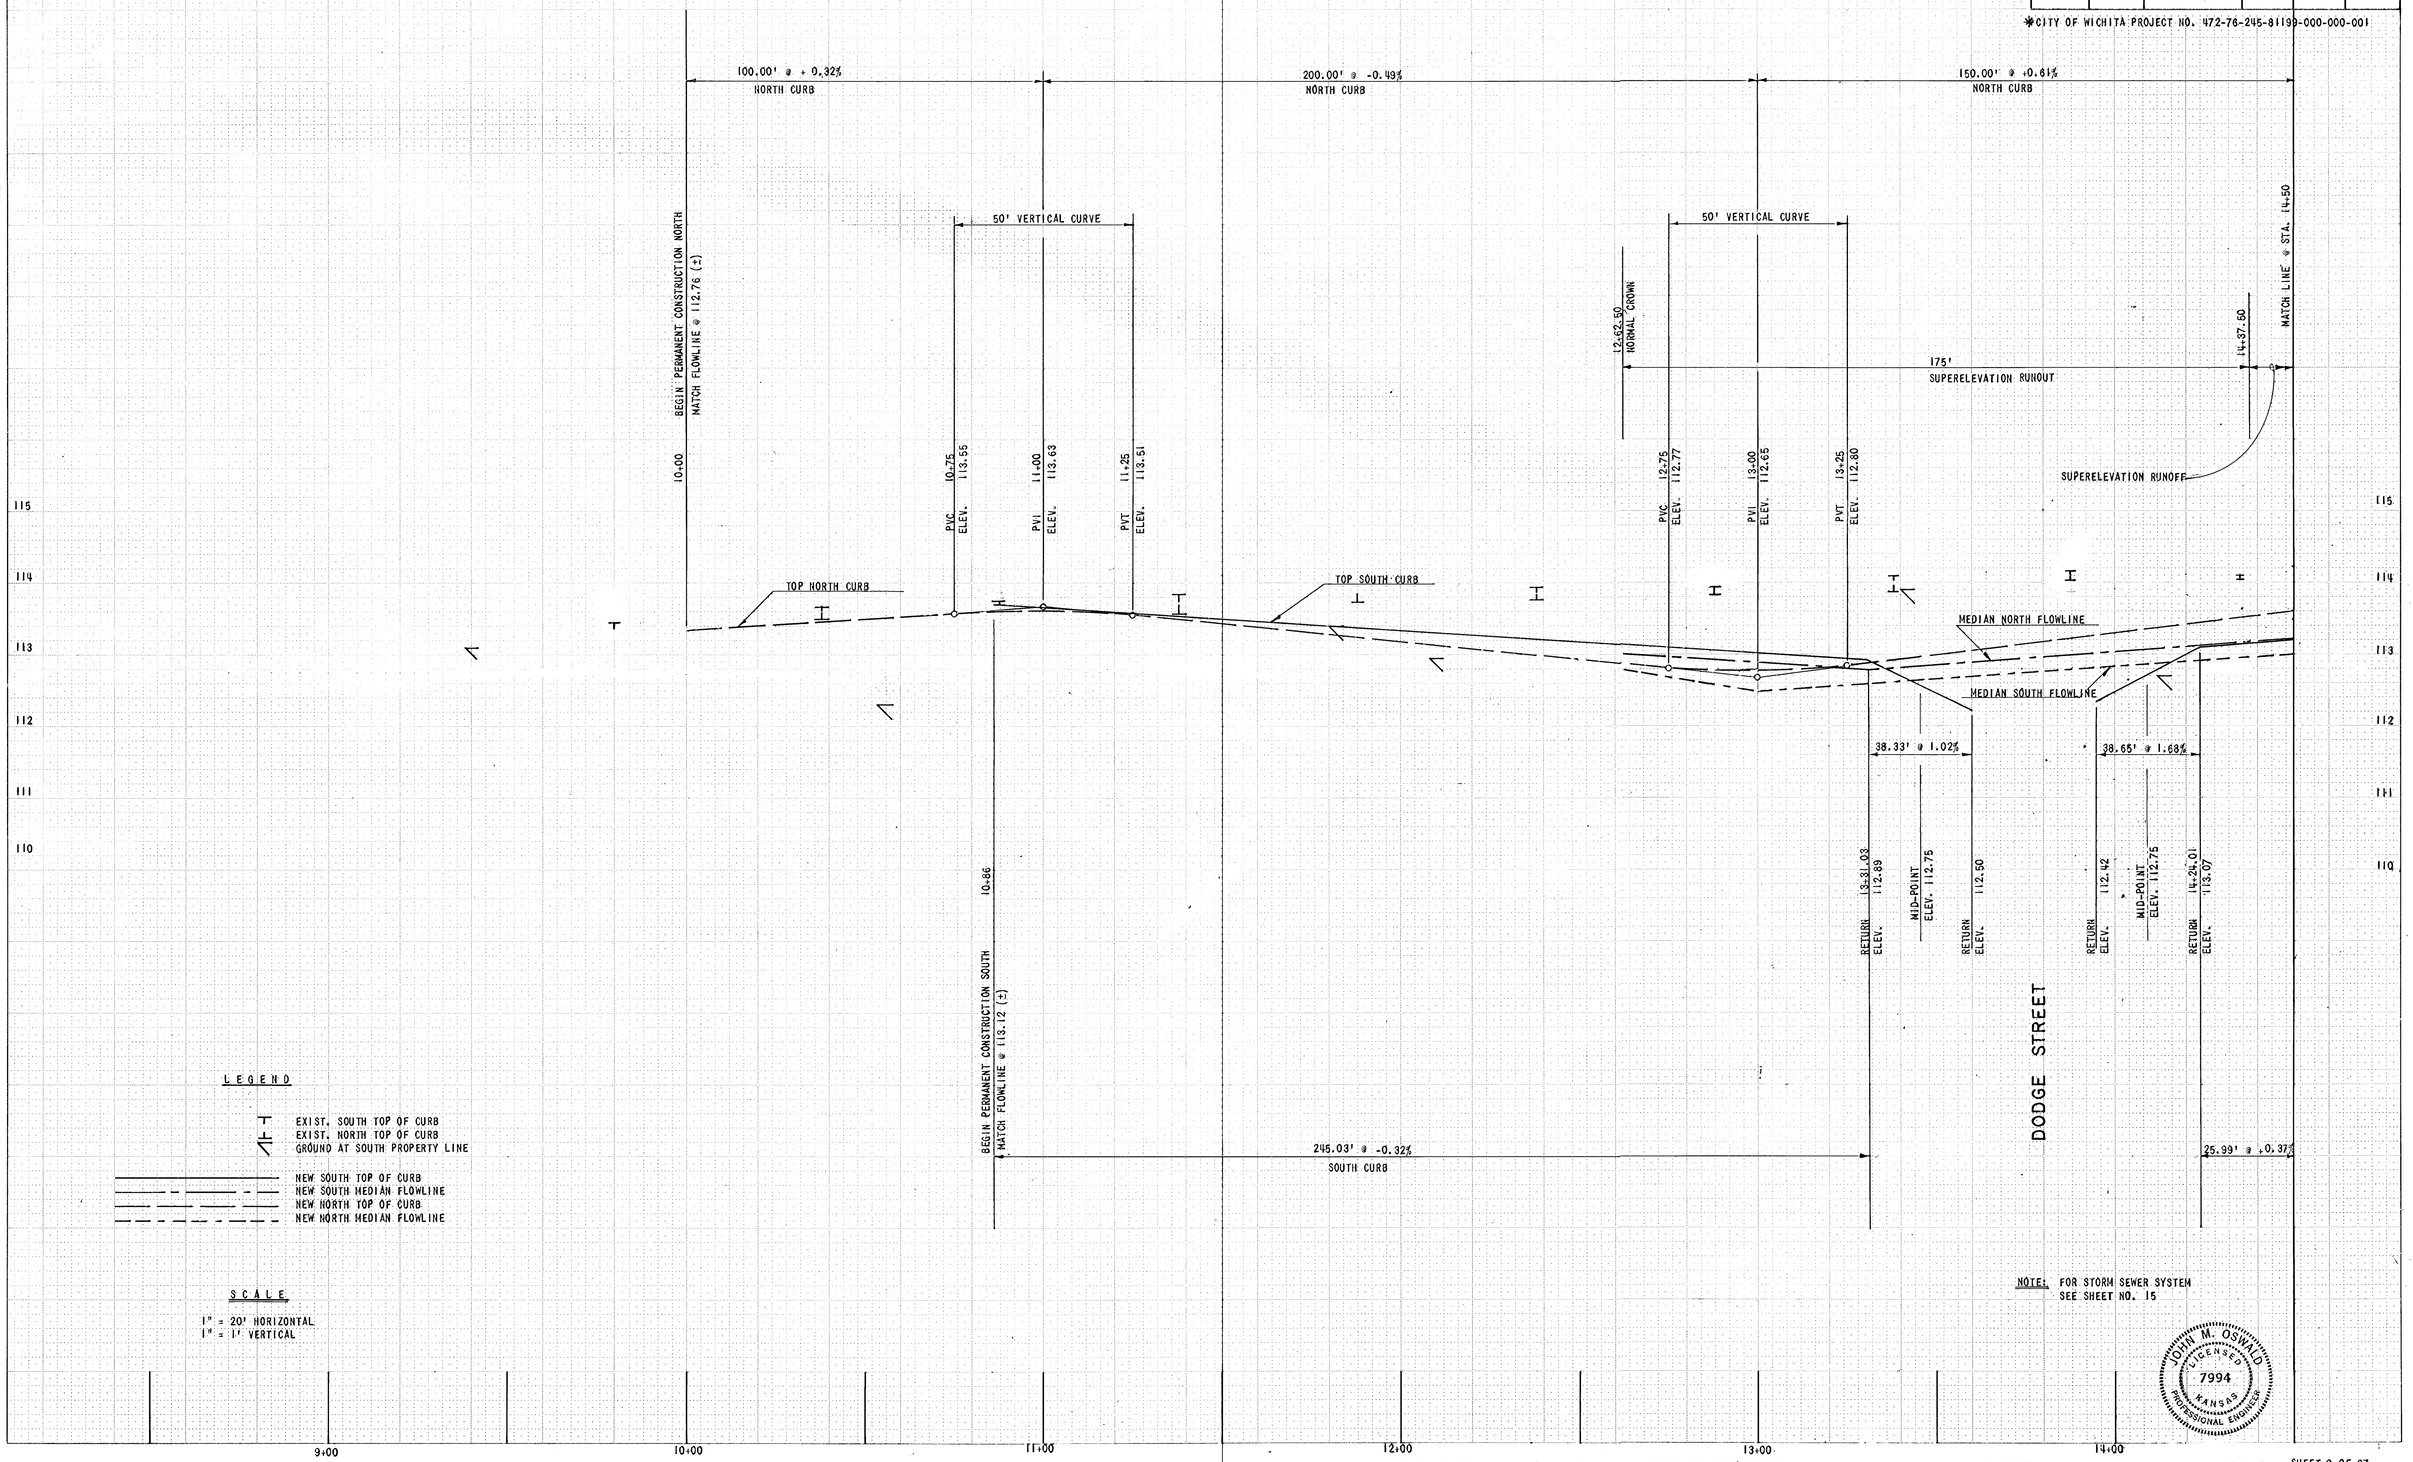

LEGEND

EXIST. SOUTH TOP OF CURB
EXIST. NORTH TOP OF CURB
GROUND AT SOUTH PROPERTY LINE

NEW SOUTH TOP OF CURB
NEW SOUTH MEDIAN FLOWLINE
NEW NORTH TOP OF CURB
NEW NORTH MEDIAN FLOWLINE

SCALE

1" = 20' HORIZONTAL
1" = 1' VERTICAL

NOTE: FOR STORM SEWER SYSTEM SEE SHEET NO. 15

JOHN M. OSWALD LICENSED 7994 KANSAS PROFESSIONAL ENGINEER

FINAL SURVEY	BY	DATE
SURVEYED		
PLOTTED		
NOTE BOOK	AREAS	
NO.	AREAS CHECKED	

ORIGINAL SURVEY	BY	DATE
SURVEYED		
PLOTTED		
NOTE BOOK	AREAS	
NO.	AREAS CHECKED	