
*CITY OF WICHITA PROJECT NO. 472-76-245-81199-000-000-001

F H W A REGION NO.	STATE	PROJECT NO.	FISCAL YEAR	SHEET NO.	TOTAL SHEETS
		*	1983	35	37

FINAL SURVEY — NOTE BOOK NO — SURVEYED — PLOTTED — TEMPLATE — AREAS — AREAS CHECKED — BY — DATE

ORIGINAL SURVEY — NOTE BOOK NO — SURVEYED — PLOTTED — TEMPLATE — AREAS — AREAS CHECKED — BY — DATE

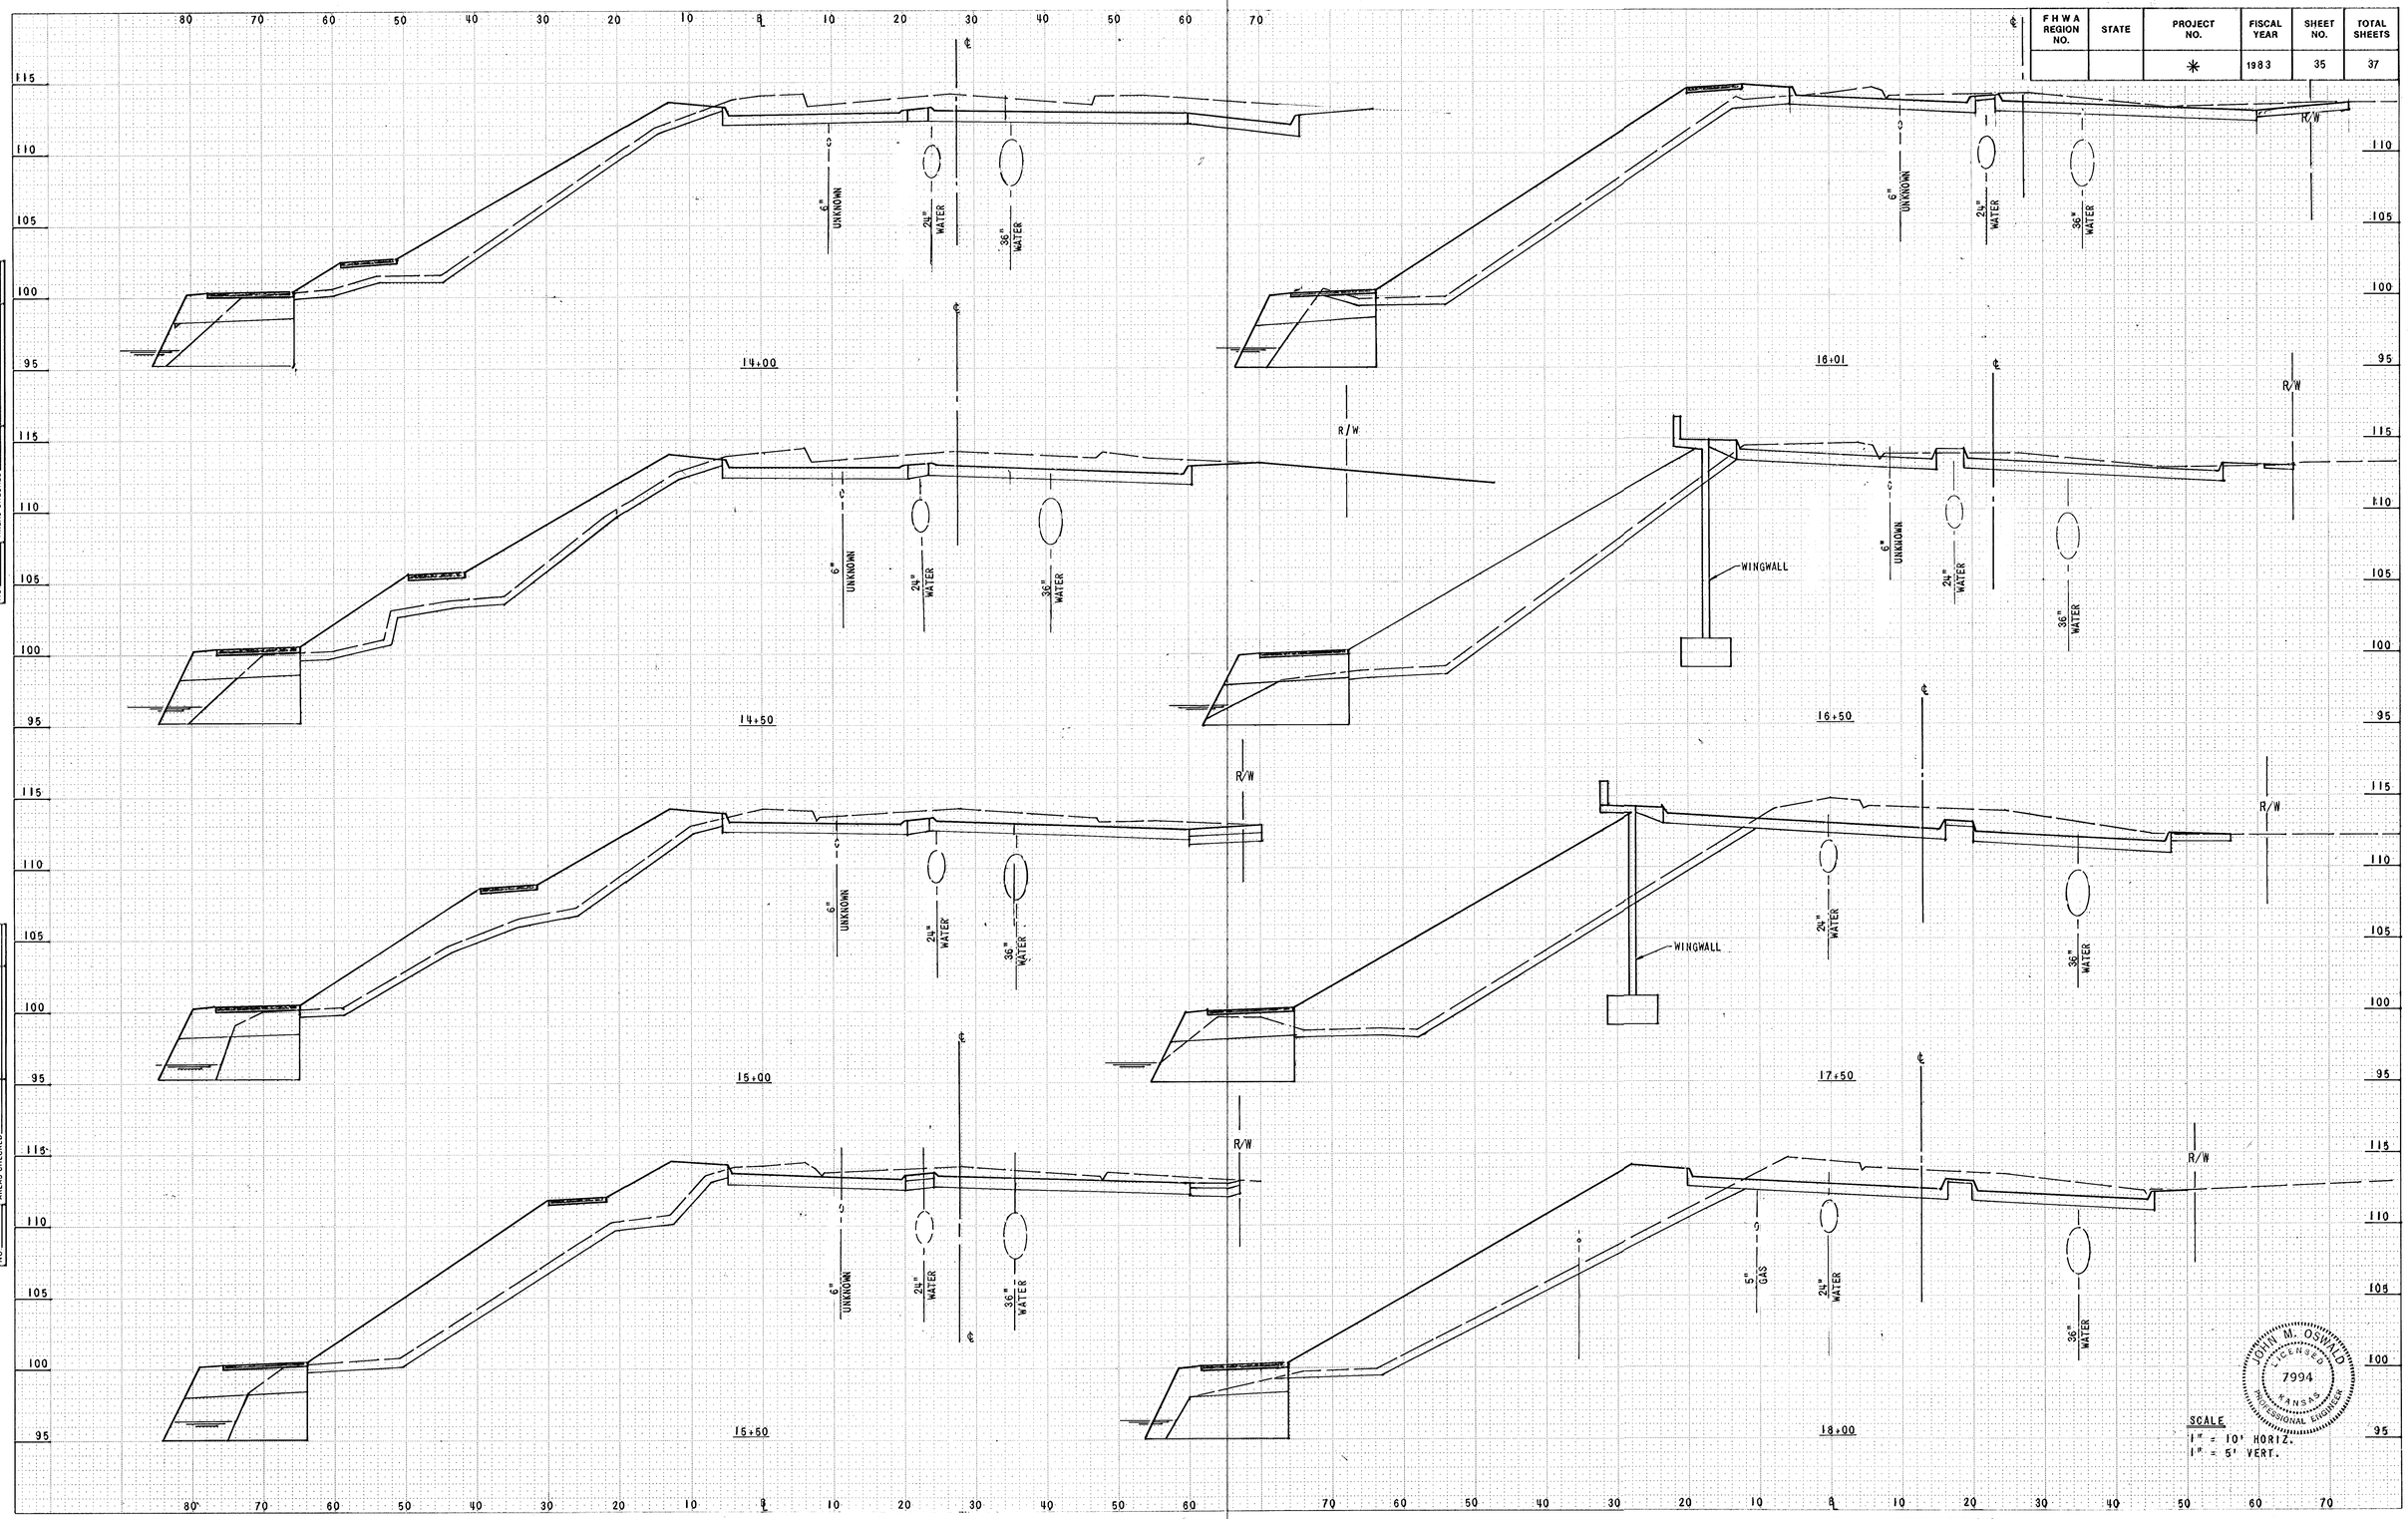

JOHN M. OSWALD LICENSED 7994 KANSAS PROFESSIONAL ENGINEER

SCALE
1" = 10' HORIZ.
1" = 5' VERT.

WICHITA, KANSAS — McLEAN AT SENECA..INTERSECTION IMPROVEMENTS — CROSS SECTIONS — FILE NO.: 82-324A — SHEET 35 OF 37