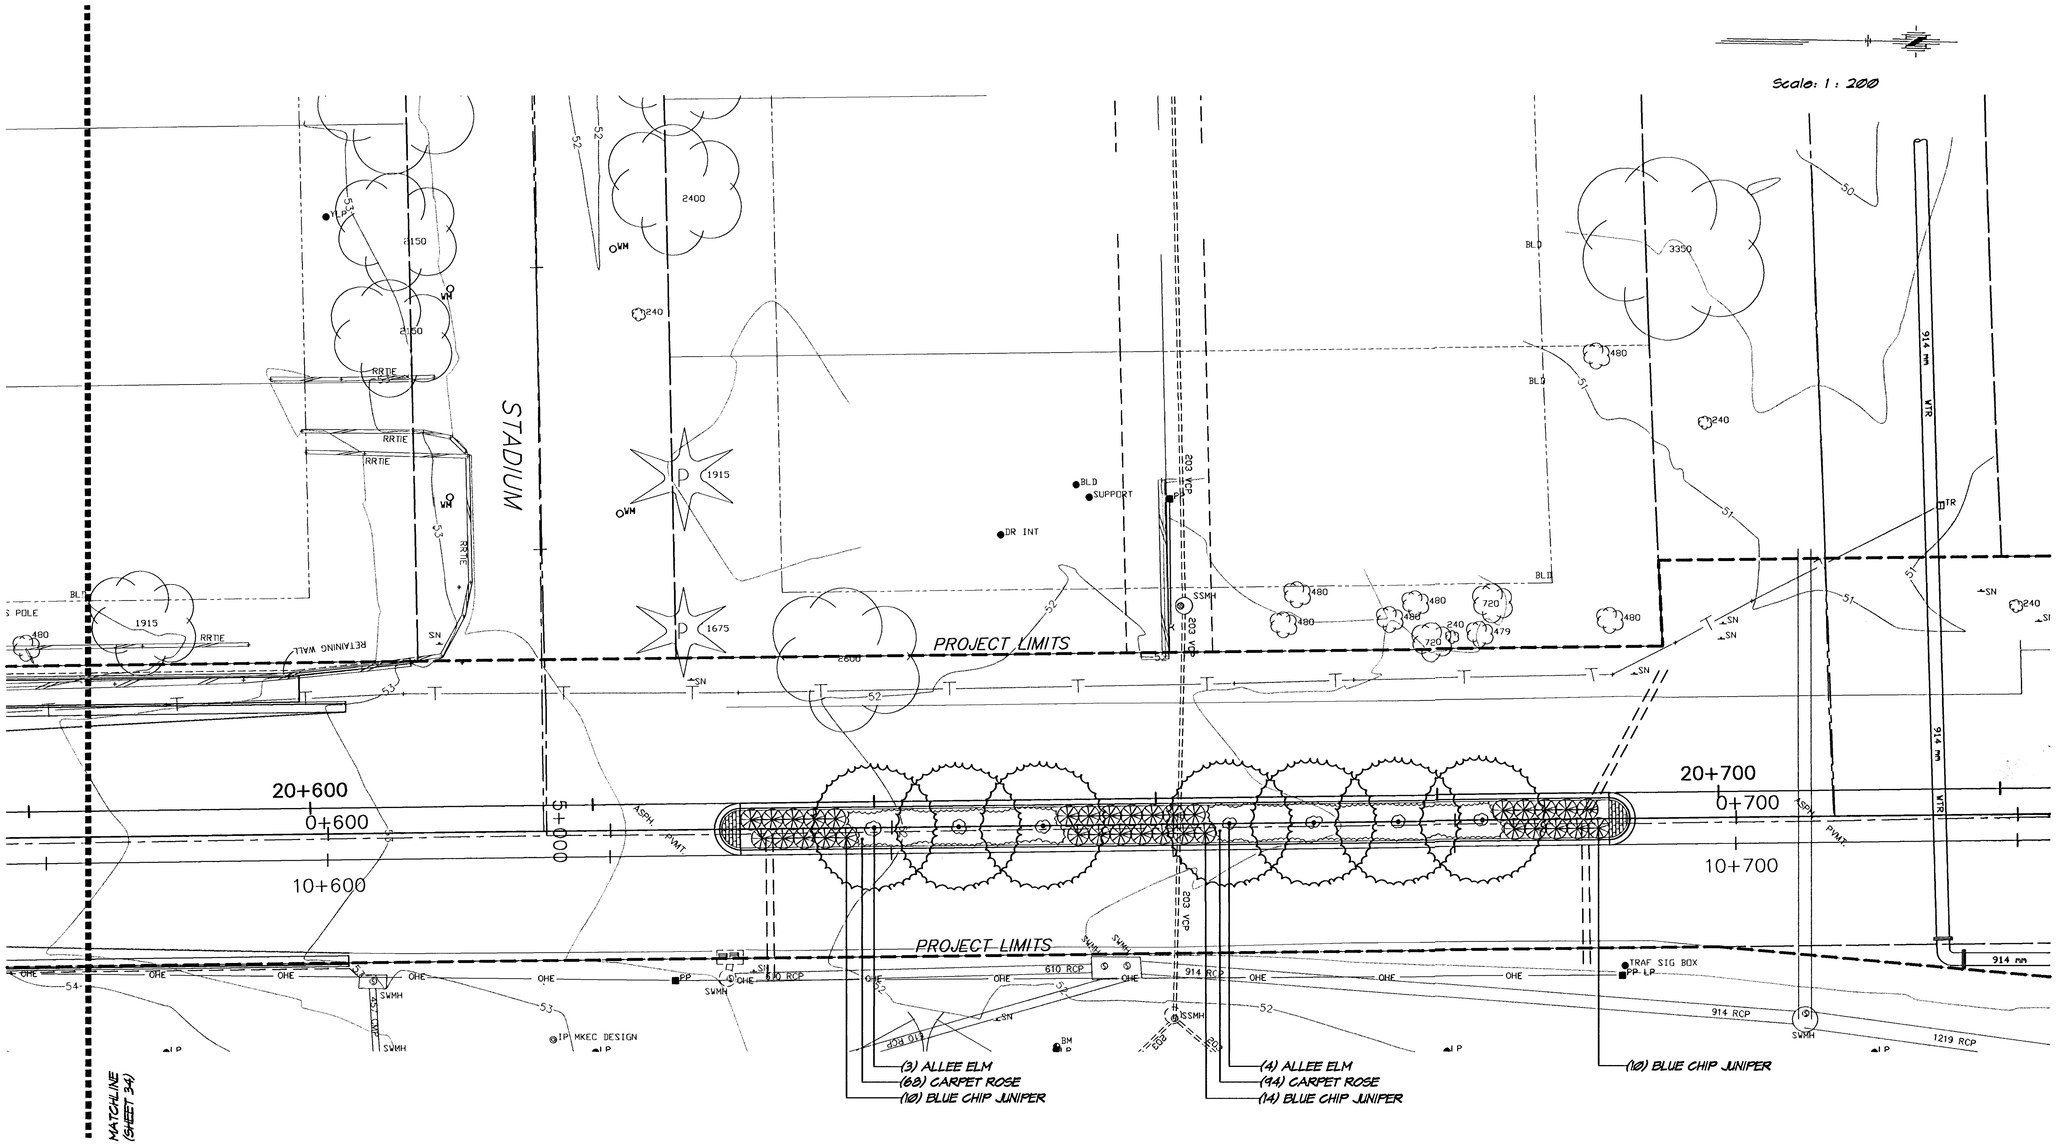

PLANT LIST (THIS SHEET)

QTY.	COMMON NAME	BOTANICAL NAME	SIZE/COMMENT
LARGE SHADE TREES			
7	ALLEE ELM	Ulmus parvifolia 'Allee'	2" Cal., Balled-in-Burlap
PERENNIALS			
162	CARPET ROSE	Rosa noatraum	1 gal., 24" O.C.
SHRUBS			
34	BLUE CHIP JUNIPER	Juniperus horizontalis 'Blue Chip'	2 gal, 3' O.C.

H:\CIVIL\01053\PAVE\01053LP4.dwg 05/01/03 03:02:28 PM CDT

PLANTING PLAN
STA. 0+600 TO STA. 0+700

PROJ. NO. 472-53537 SEDGWICK CO.

MKEC ENGINEERING CONSULTANTS, INC.
WICHITA, KANSAS

DESIGNED BY:	MKEC	CHECKED BY:	MKEC
DRAWN BY:	BJH	DATE: 04/03	SHEET 35 OF 73