FHWA REGION NO.	STATE	PROJECT NO.	FISCAL YEAR	SHEET NO.	TOTAL SHEETS
7	KANSAS	87TE0074-01	1996	6	21

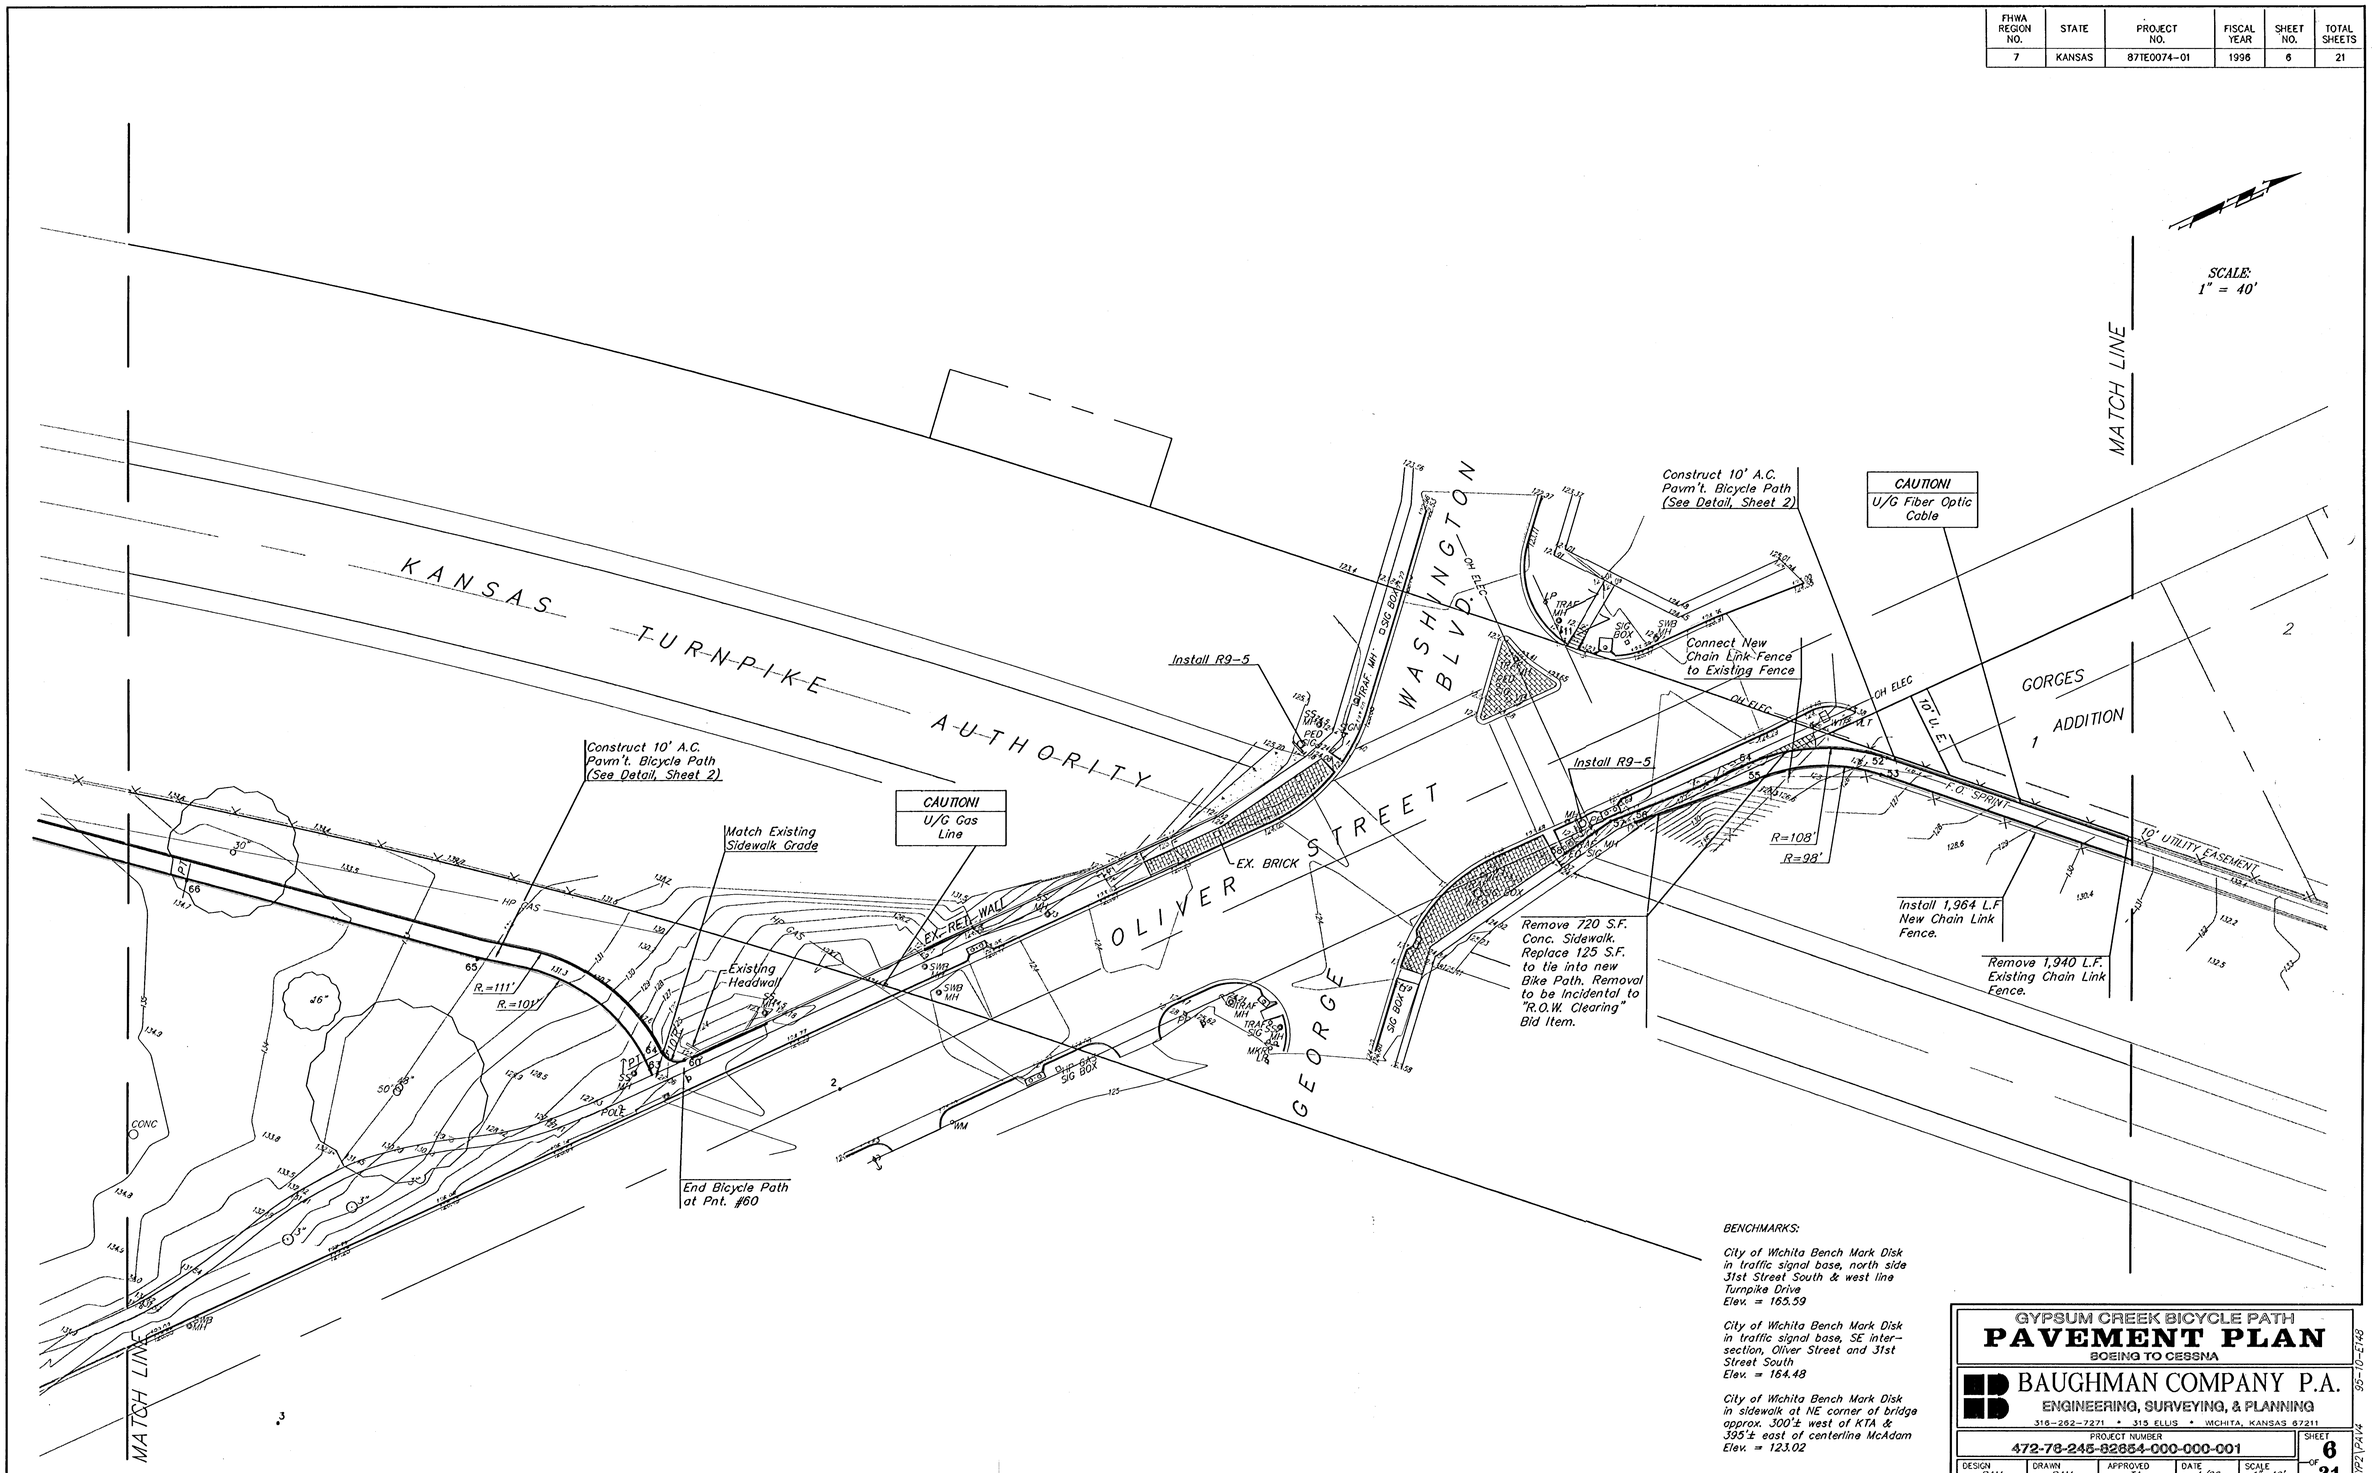

BENCHMARKS:

City of Wichita Bench Mark Disk in traffic signal base, north side 31st Street South & west line Turnpike Drive
Elev. = 165.59

City of Wichita Bench Mark Disk in traffic signal base, SE intersection, Oliver Street and 31st Street South
Elev. = 164.48

City of Wichita Bench Mark Disk in sidewalk at NE corner of bridge approx. 300'± west of KTA & 395'± east of centerline McAdam
Elev. = 123.02

GYPSUM CREEK BICYCLE PATH

PAVEMENT PLAN

BOEING TO CESSNA

BAUGHMAN COMPANY P.A.
ENGINEERING, SURVEYING, & PLANNING
316-262-7271 • 315 ELLIS • WICHITA, KANSAS 67211

PROJECT NUMBER	SHEET
472-76-245-82854-000-000-001	6 OF 21

DESIGN	DRAWN	APPROVED	DATE	SCALE
BAM	BAM	TA	4/96	1"=40'

95-10-2148

GYP2\P214