FHWA REGION NO.	STATE	PROJECT NO.	FISCAL YEAR	SHEET NO.	TOTAL SHEETS
7	KANSAS	871E0074-01	1996	8	21

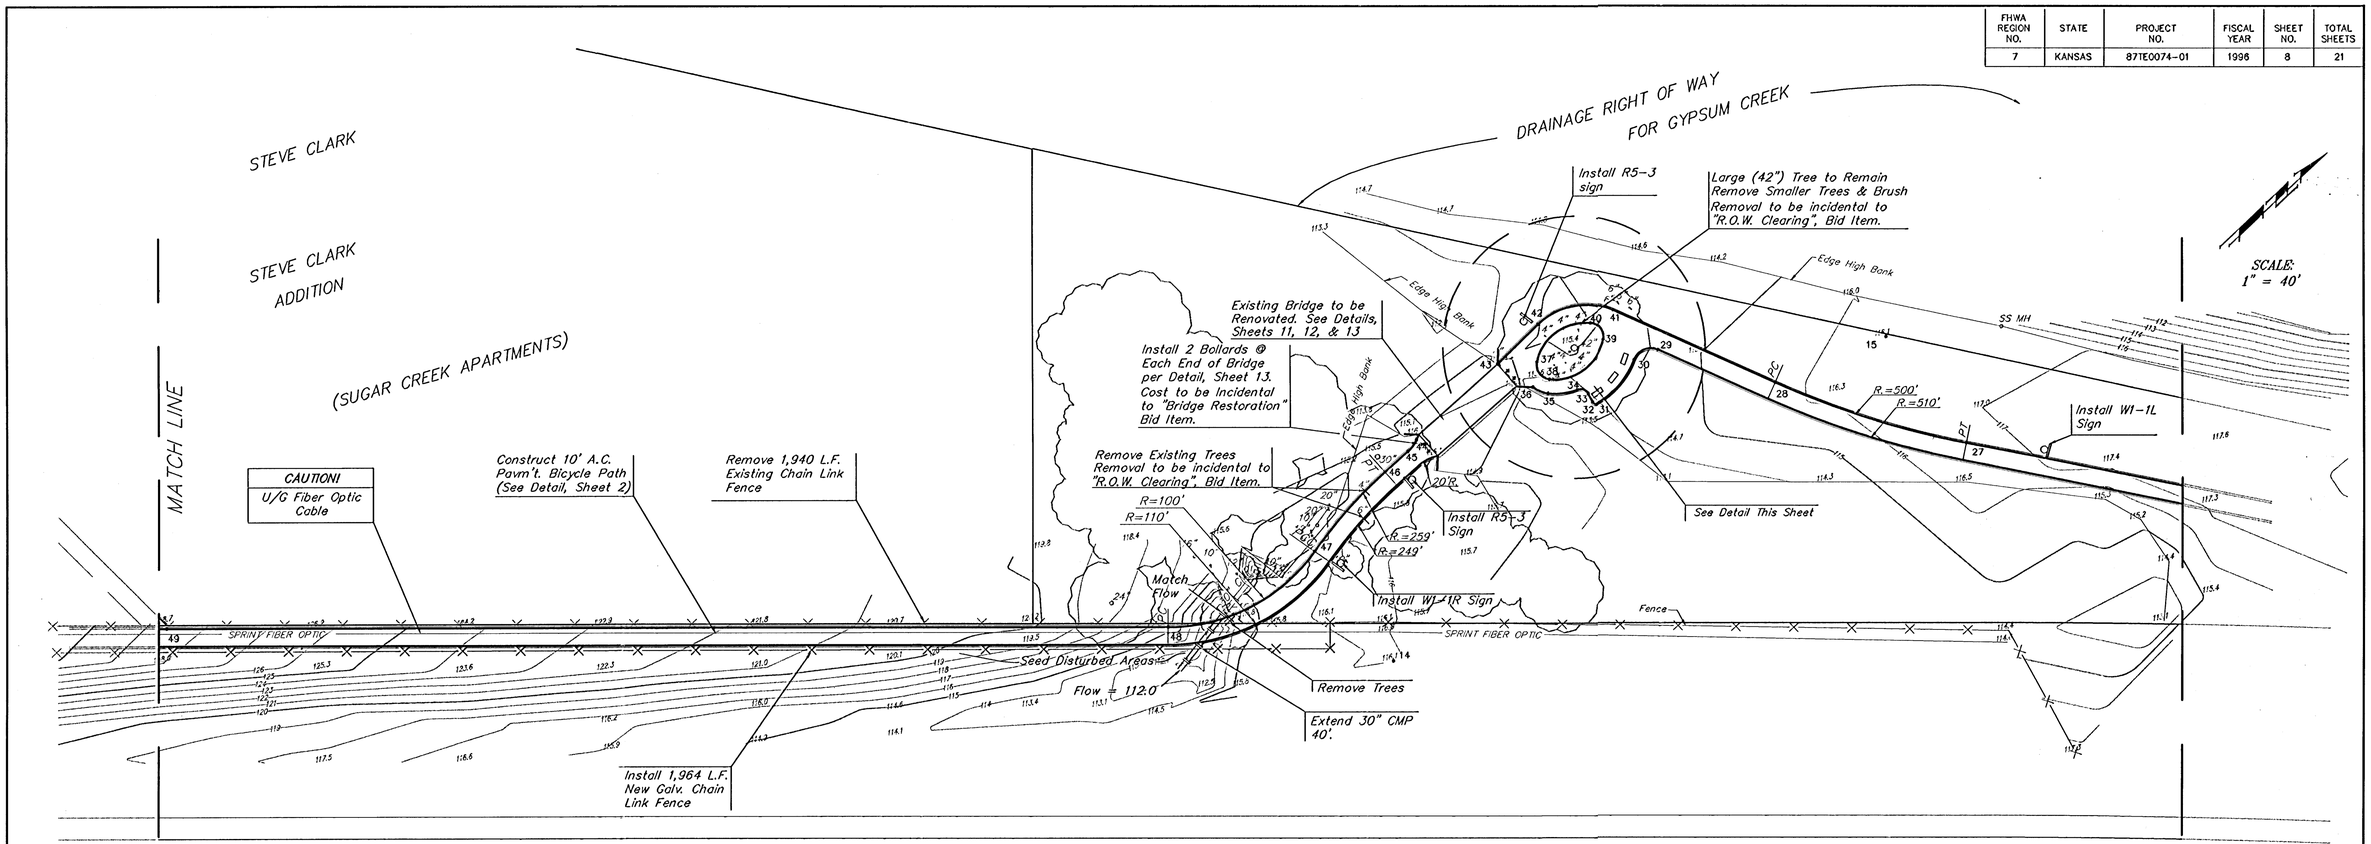

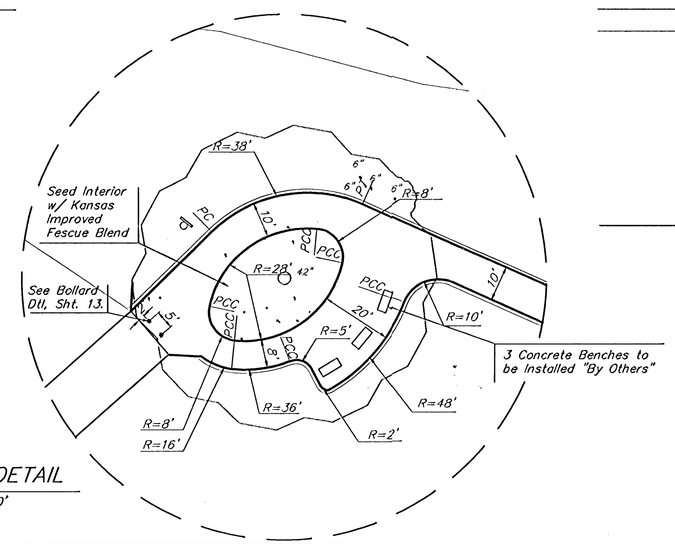

REST AREA DETAIL

SCALE: 1" = 20'

BENCHMARKS:

City of Wichita Bench Mark Disk in traffic signal base, north side 31st Street South & west line Turnpike Drive
Elev. = 165.59

City of Wichita Bench Mark Disk in traffic signal base, SE intersection, Oliver Street and 31st Street South
Elev. = 164.48

City of Wichita Bench Mark Disk in sidewalk at NE corner of bridge approx. 300'± west of KTA & 395'± east of centerline McAdam
Elev. = 123.02

GYPSUM CREEK BICYCLE PATH

PAVEMENT PLAN

BOEING TO CESSNA

BAUGHMAN COMPANY P. A.

ENGINEERING, SURVEYING, & PLANNING

316-262-7271 • 315 ELLIS • WICHITA, KANSAS 67211

PROJECT NUMBER	SHEET
472-76-245-82654-000-000-001	8 OF 21

DESIGN	DRAWN	APPROVED	DATE	SCALE
BAM	BAM	TA	4/96	1"=40'

95-10-2746

C:\P2\PA16