= Existing Gravel Surface

= Proposed Roadbed Widening (See Typical Section, Sheet No. 3)

= Existing Ditch Flow Line

= Proposed Ditch Flow Line

WALKER AVE.

80+00.00 Begin Construction

85+00.00 Match Line

C. PATE ADDITION TO WHEATRIDGE
WICHITA, SEDGWICK COUNTY, KANSAS

Burdue, Alan J.
Wheatridge Drive
Lot 6, Block 5

Good, Jerry K. & Mildred G.
1461 S. Wheatridge Drive
Lot 7, Block 5

Williams, Corey L. & Patricia R.
S. Wheatridge Drive
Lot 8, Block 5

Befort, Curt P.
1431 S. Wheatridge Drive
Lot 9, Block 5

30' Building Setback

Sta.'s 80+00 to 85+00
Contractor shall regrade ditch & clean out driveway pipes on west side of Wheatridge Drive as necessary to ensure positive drainage.

Contractor Shall Remove & Replace Existing 15" CMP. (New Pipe Length=32 L.F.) Clean ditch out at ends of pipe to ensure positive drainage.

Sta.'s 80+00 to 85+00
Contractor shall regrade ditch & clean out driveway pipes on west side of Wheatridge Drive as necessary to ensure positive drainage.

PC = 41+18.26

79+64.17 Exist. Drive
80+37.93 Exist. Drive
80+97.48 Exist. Drive
81+96.08 Exist. Drive
82+15.19 Exist. Drive
82+97.53 Exist. Drive
83+30.47 Exist. Drive
83+81.23 Exist. Drive
84+08.15 Exist. Drive
84+84.90 Exist. Drive
84+99.29 Exist. Drive

Concrete
Gravel
Gravel Road
Asphalt
15" CMP
80' ROW
WHEATRIDGE DRIVE
80+00 81+00 82+00 83+00 84+00 85+00

Jelich, Frederick J. & Sue E.
1480 S. Wheatridge St.
Lot 3, Block A

Jordan, James M. & Patricia A.
1470 S. Wheatridge St.
Lot 2, Block A

BOLTON ADDITION
WICHITA, SEDGWICK COUNTY, KANSAS

Wilson, Janice E.
1460 S. Wheatridge St.
Lot 1

Hancock, James D. & Darlene Ann
1448 S. Wheatridge St.
Lot 2

Wyatt, William J. & Gloria J.
1436 S. Wheatridge St.
Lot 3

Schwartz, Todd A. & Melisa S.
1424 S. Wheatridge St.
Lot 4

BLEDSOE ADDITION
WICHITA, SEDGWICK COUNTY, KANSAS

Construct 5" A.C. Pavement (3" Bit. Base) w/ 5" Reinforced Crushed Rock Subgrade.

Walker Ave. & Wheatridge Drive
Platted CL Intersection of R/W
N 20657.84
E 19485.09

PC=Beginning of Curve
PT=Curve/Tangent Intersect
PRC=Reverse Curve/Curve Intersect
PCC=Compound Curve/Curve Intersect

GRAPHIC SCALE
20 0 10 20 40
(IN FEET)
1 inch = 20 ft.

LEGEND

G = GAS MAIN
W = WATER MAIN
SS = SANITARY SEWER
SWS = STORM WATER SEWER
UGE = UNDER GROUND ELECTRIC
UGT = UNDER GROUND TELEPHONE

B.M. . . . . BENCH MARK
TELE. PED . . . . . TELEPHONE PEDESTAL
F.H. . . . . FIRE HYDRANT
. . . . . GUY ANCHOR
G.P. . . . . GUARD POST
. . . . . HIGH LINE POLE
L.P. . . . . LIGHT POLE
M.B. . . . . MAIL BOX
. . . . . POWER POLE
SH . . . . . SPRINKLER HEAD
. . . . . SIGN
WELL . . . . . WATER WELL
W.V. . . . . WATER VALVE
SS M.H. . . . . SANITARY SEWER MANHOLE

UTILITIES SHOWN REPRESENT THE BEST INFORMATION AVAILABLE FOR DESIGN. ADDITIONAL UTILITIES MAY BE PRESENT ON THIS PROJECT. THE CONTRACTOR SHALL BE RESPONSIBLE FOR DETERMINING THE EXACT LOCATION, DEPTH AND SIZE OF ALL UNDERGROUND UTILITIES PRIOR TO CONSTRUCTION. THE CONTRACTOR SHALL BE LIABLE FOR ANY DAMAGE CAUSED BY THE FAILURE TO DO SO.

SURVEY DISCLAIMER:
TOPOGRAPHIC SURVEY AND CONTOUR MAP USED IN PREPARING PLANS WAS PROVIDED BY SAVOY COMPANY, P.A., 535 S. EMPORIA, SUITE 104, WICHITA, KS. ENGINEER DOES NOT GUARANTEE SURVEY ELEVATIONS FOR ACCURACY. CONTRACTOR SHALL VERIFY ELEVATIONS AND NOTIFY ENGINEER OF ANY DISCREPANCIES.

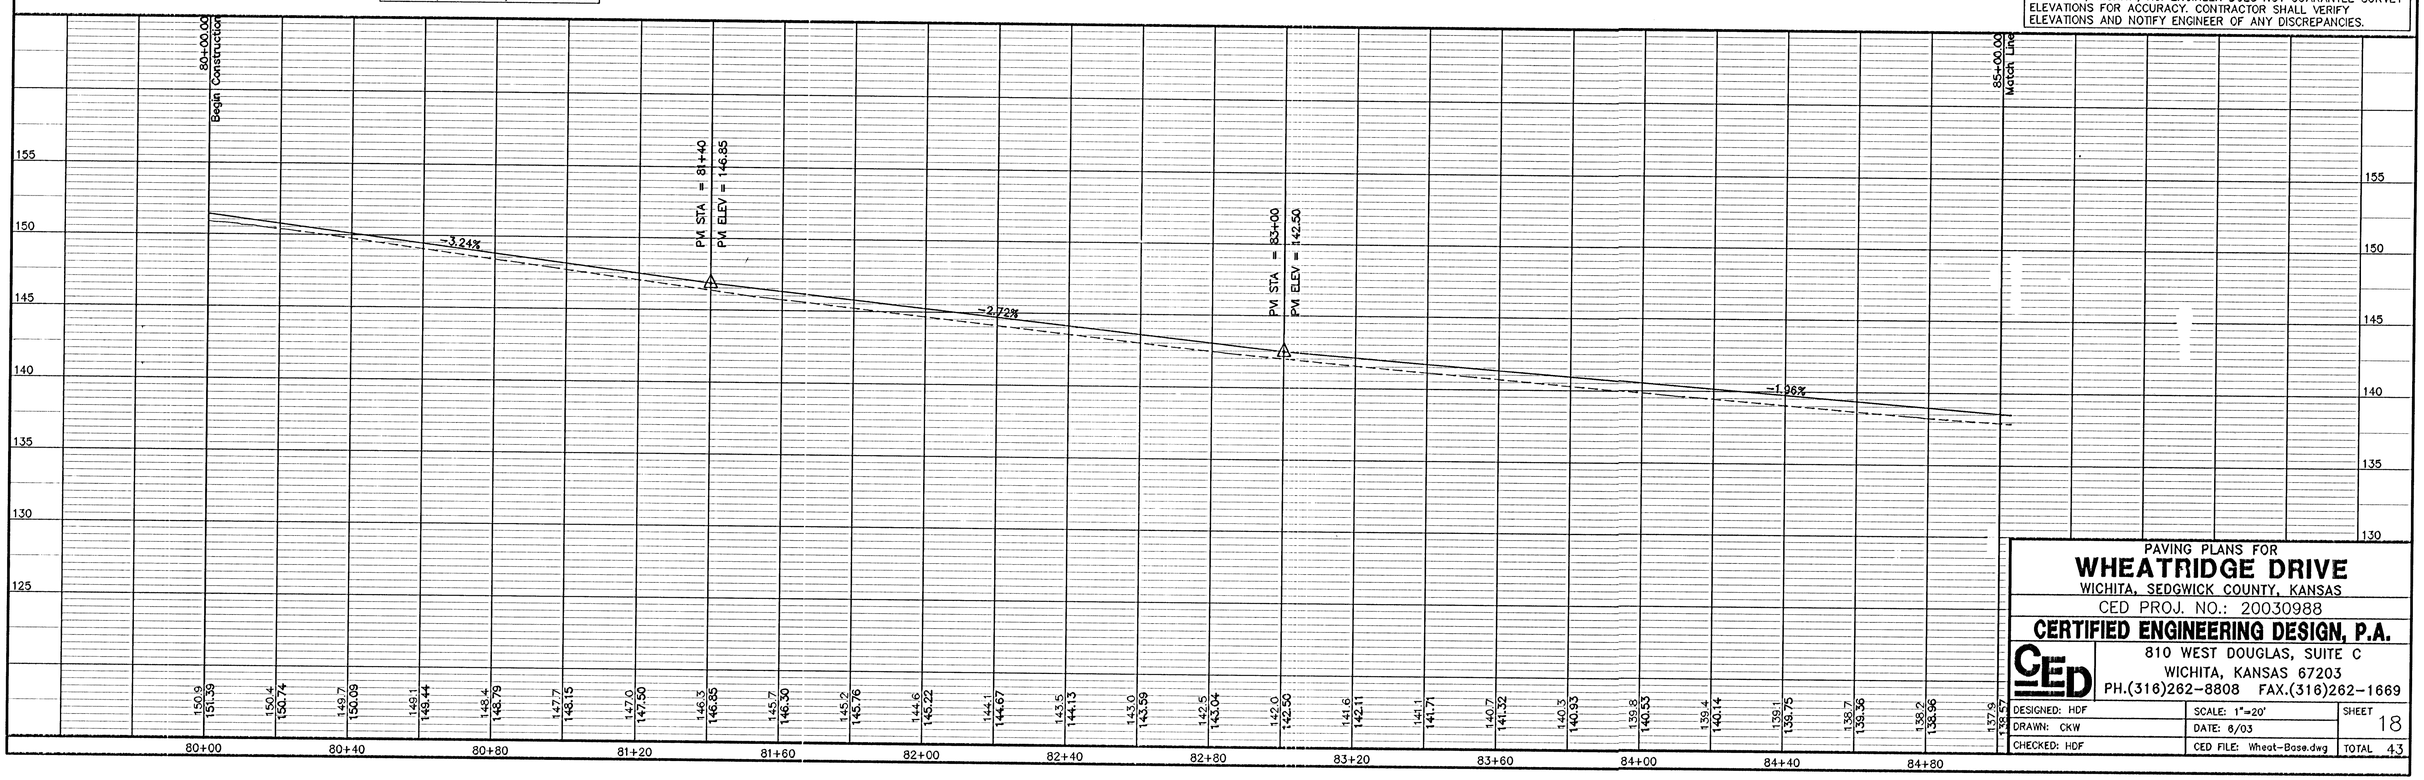

PAVING PLANS FOR
WHEATRIDGE DRIVE
WICHITA, SEDGWICK COUNTY, KANSAS
CED PROJ. NO.: 20030988

CERTIFIED ENGINEERING DESIGN, P.A.
810 WEST DOUGLAS, SUITE C
WICHITA, KANSAS 67203
PH.(316)262-8808 FAX.(316)262-1669

DESIGNED: HDF	SCALE: 1"=20'	SHEET 18
DRAWN: CKW	DATE: 6/03	
CHECKED: HDF	CED FILE: Wheat-Base.dwg	TOTAL 43