| FHWA REG NO. | STATE | PROJECT NO. | YEAR | SHEET NO. | SHEETS |
|---|---|---|---|---|---|
| 7 | KANSAS | 54-87-TE-0039-01 | 1997 | 5 | 43 |

## LEGEND

- ASPHALT TO BE REMOVED AND SOIL EXCAVATED TO TOTAL DEPTH OF 9"
- ASPHALT TO BE REMOVED AND SOIL EXCAVATED TO TOTAL DEPTH OF 18"
- TURF TO BE REMOVED AND TOPSOIL ADDED TO CORRECT GRADE

SEE SHEET 2 FOR GENERAL DEMOLITION NOTES.

SEE SHEET 8 FOR DEMOLITION SECTIONS.

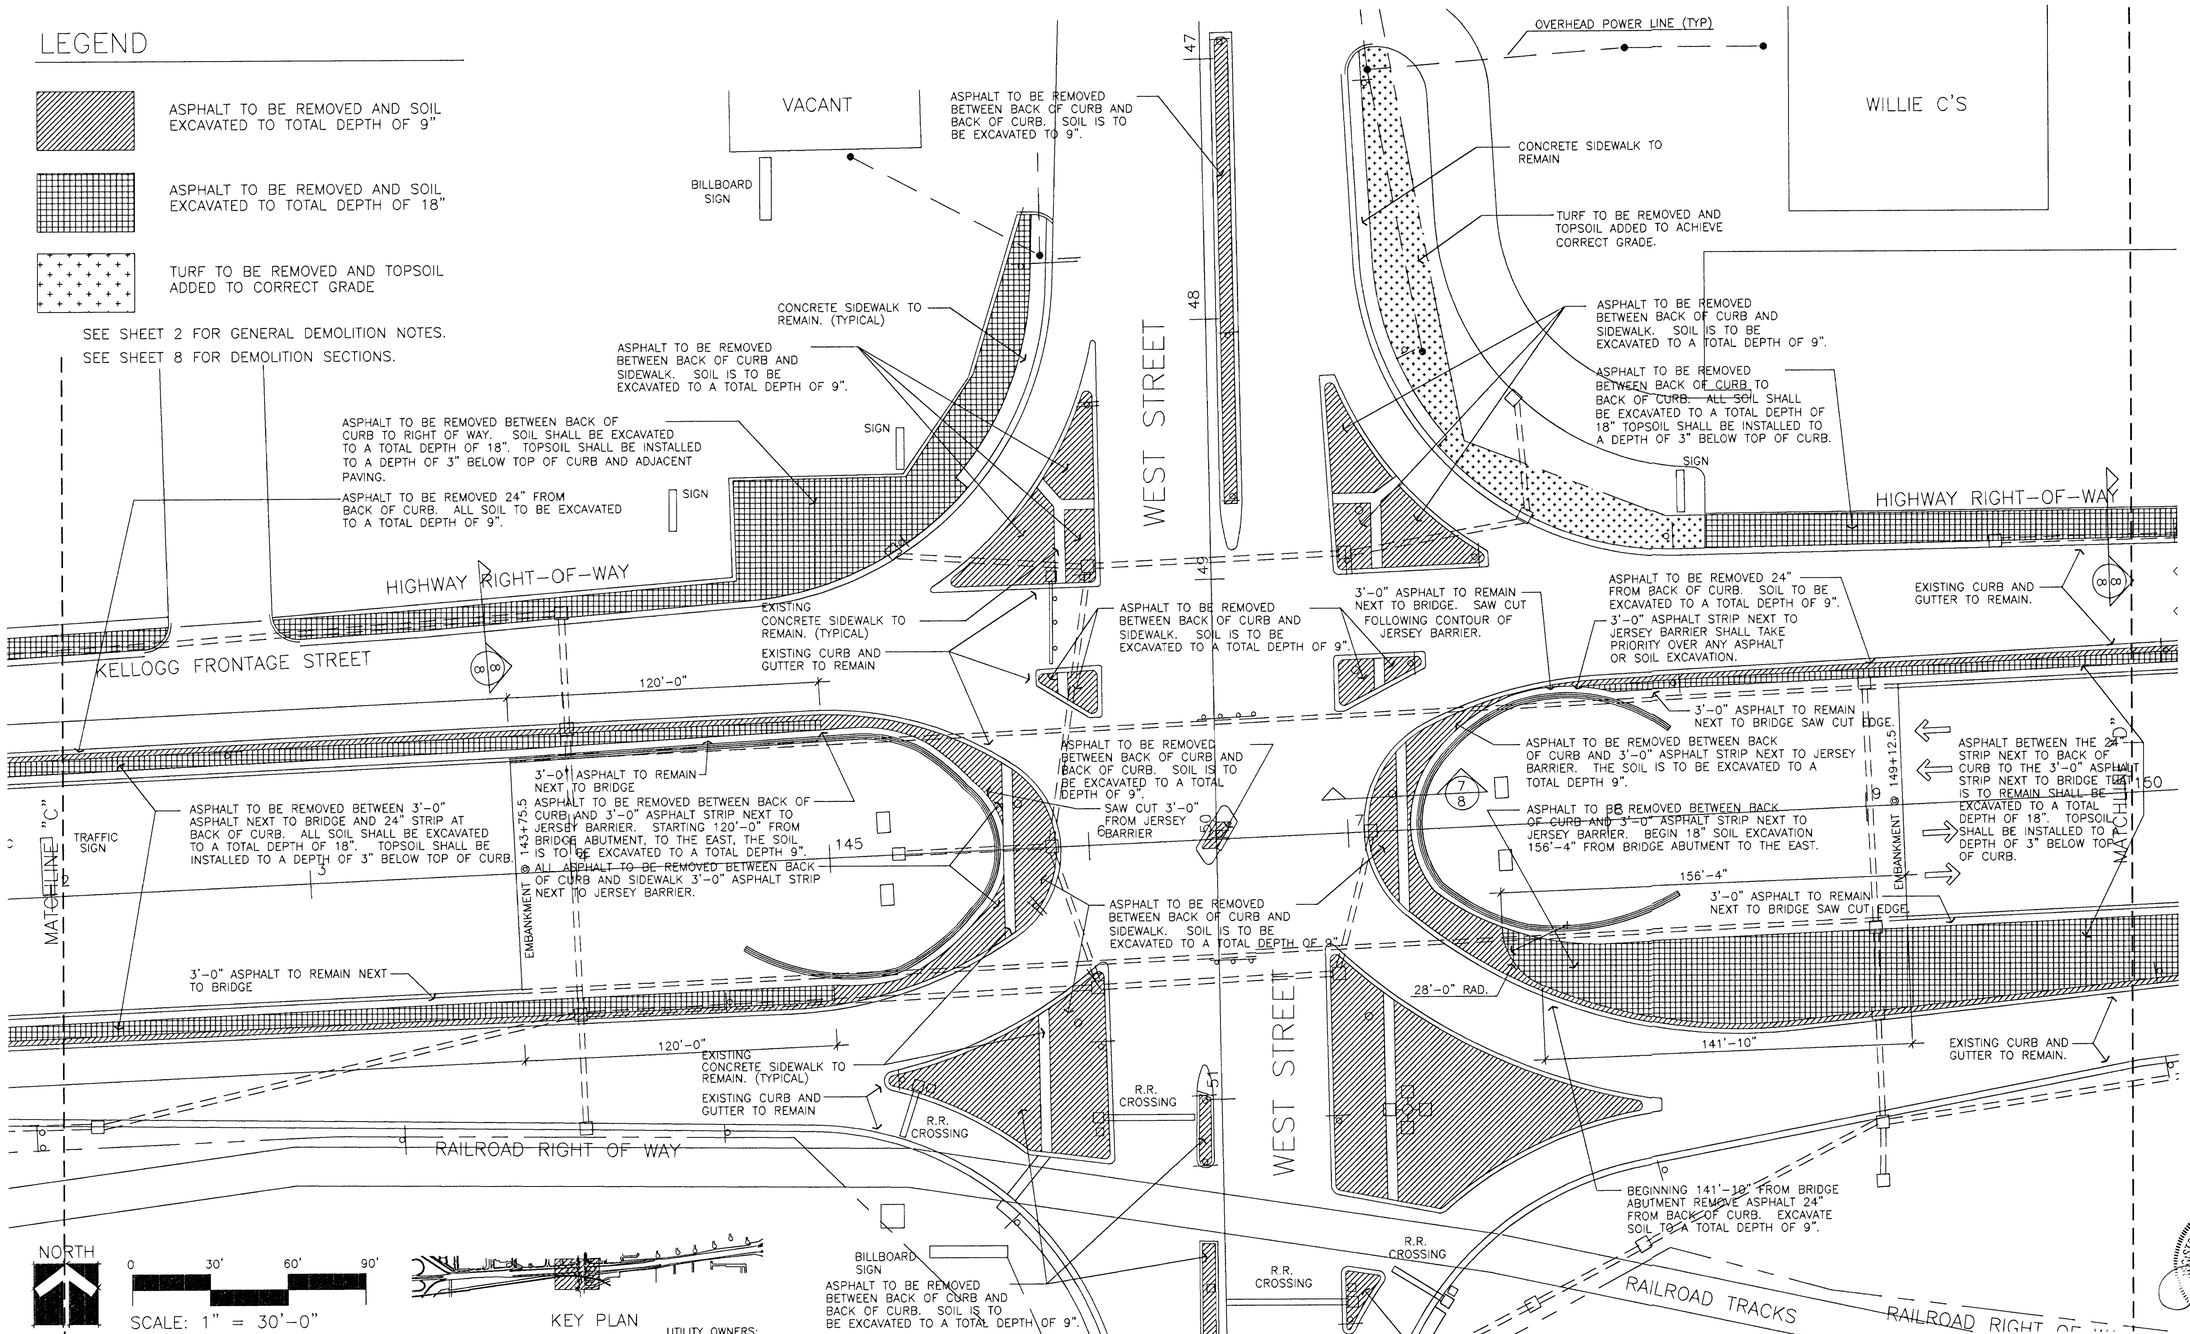


| BID ITEMS - THIS SHEET | RECAP SHEET 16 | |
|---|---|---|
| ROCK EXCAVATION | 672.76 | CU. YDS. |
| COMMON EXCAVATION | 283.31 | CU. YDS. |
| TOPSOIL | 699.83 | CU. YDS. |
| SAW CUT ASPHALT (SUBSIDIARY - ROCK EXCAVATION) | 1376 | LIN. FT. |

UTILITY OWNERS:
CITY OF WICHITA WATER AND SEWER DEPARTMENT (316) 268-4908
MULTIMEDIA CABLEVISION (316) 262-0661
SOUTHWEST BELL TELEPHONE 800-734-7630
WILLIAMS NATURAL GAS PIPELINE (918) 588-4200
KANSAS GAS AND ELECTRIC (316) 832-3169 OR 832-3180

CONTRACTOR TO VERIFY LOCATIONS OF ALL UTILITIES PRIOR TO DIGGING.

KANSAS DEPARTMENT OF TRANSPORTATION

KELLOGG AND WEST STREET
STATION 142+00 TO 150+00
DEMOLITION PLANS
PROJECT NO. #101227

**Wilson Darnell Mann**
architecture site planning interiors
Wichita, Kansas

| DESIGNED BY: | WDM, PA | CHECKED BY: | LME |
|---|---|---|---|
| DRAWN BY: | SKW | DATE: 7/31/97 | SHEET 5 OF 43 |

REGISTERED LANDSCAPE ARCHITECT LEE M. ENSMINGER 438 7-31-97 STATE OF KANSAS

2-17-97
E:\94082\LD-4
E:\94082\MAINBASE E:\94082\DEMO