FHWA REG NO.	STATE	PROJECT NO.	YEAR	SHEET NO.	SHEETS
7	KANSAS	54-87-TE-0039-01	1997	34	43

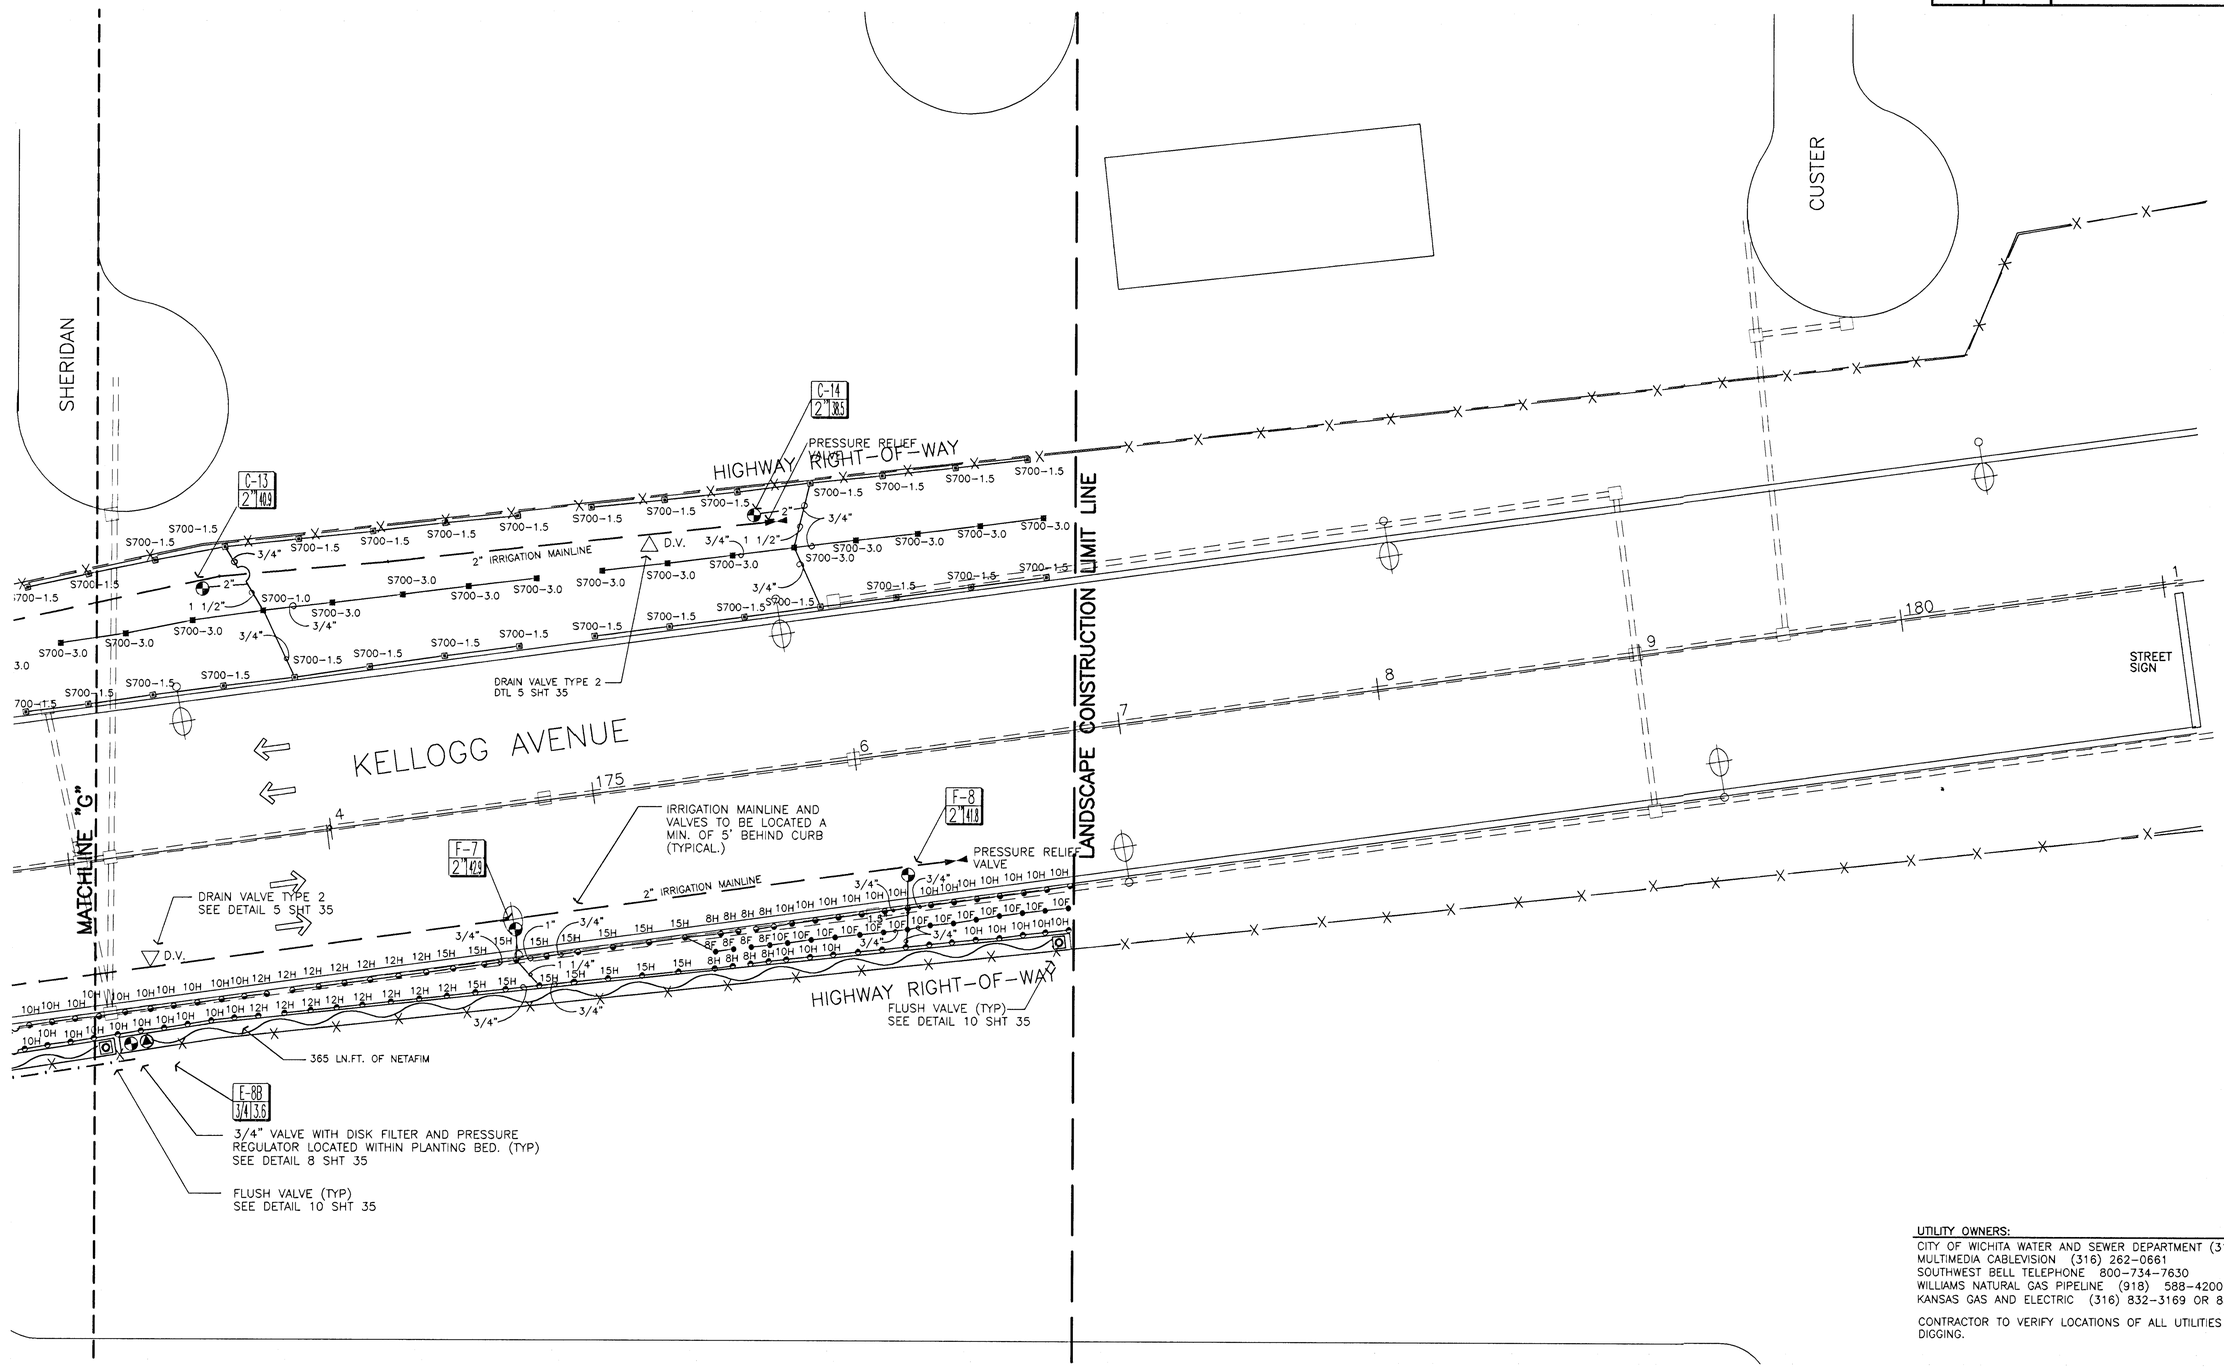

UTILITY OWNERS:

CITY OF WICHITA WATER AND SEWER DEPARTMENT (316) 268-4908
MULTIMEDIA CABLEVISION (316) 262-0661
SOUTHWEST BELL TELEPHONE 800-734-7630
WILLIAMS NATURAL GAS PIPELINE (918) 588-4200
KANSAS GAS AND ELECTRIC (316) 832-3169 OR 832-3180

CONTRACTOR TO VERIFY LOCATIONS OF ALL UTILITIES PRIOR TO DIGGING.

NORTH

0 30' 60' 90'

SCALE: 1" = 30'-0"

KEY PLAN

NOTE:

SEE SHEETS 35 AND 36 FOR IRRIGATION DETAILS

SEE SHEET 37 FOR IRRIGATION NOTES AND LEGEND

REGISTERED FIELD LANDSCAPE ARCHITECT
LEE MATHEW MILLER
438
7-31-97

KANSAS DEPARTMENT OF TRANSPORTATION

KELLOGG AND WEST STREET
STATION 173+00 TO 181+00
IRRIGATION PLAN
PROJECT NO. #70122-7

Wilson Darnell Mann
architecture site planning interiors
Wichita, Kansas

DESIGNED BY:	WDM, PA	CHECKED BY:	LME
DRAWN BY:	SKW	DATE: 7/31/97	SHEET 34 OF 43

2-17-97
E:\94082\LI-8
E:\94082\MAINBASE E:\94082\IRRIG