SHEET NO.	TOTAL SHEETS
3	35

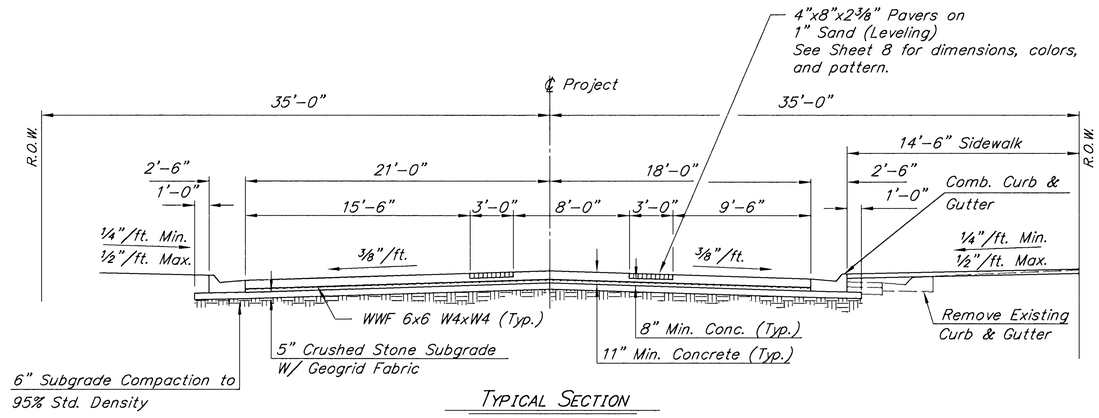

TYPICAL SECTION

Sta. 101+82.44 to Sta. 103+07.26

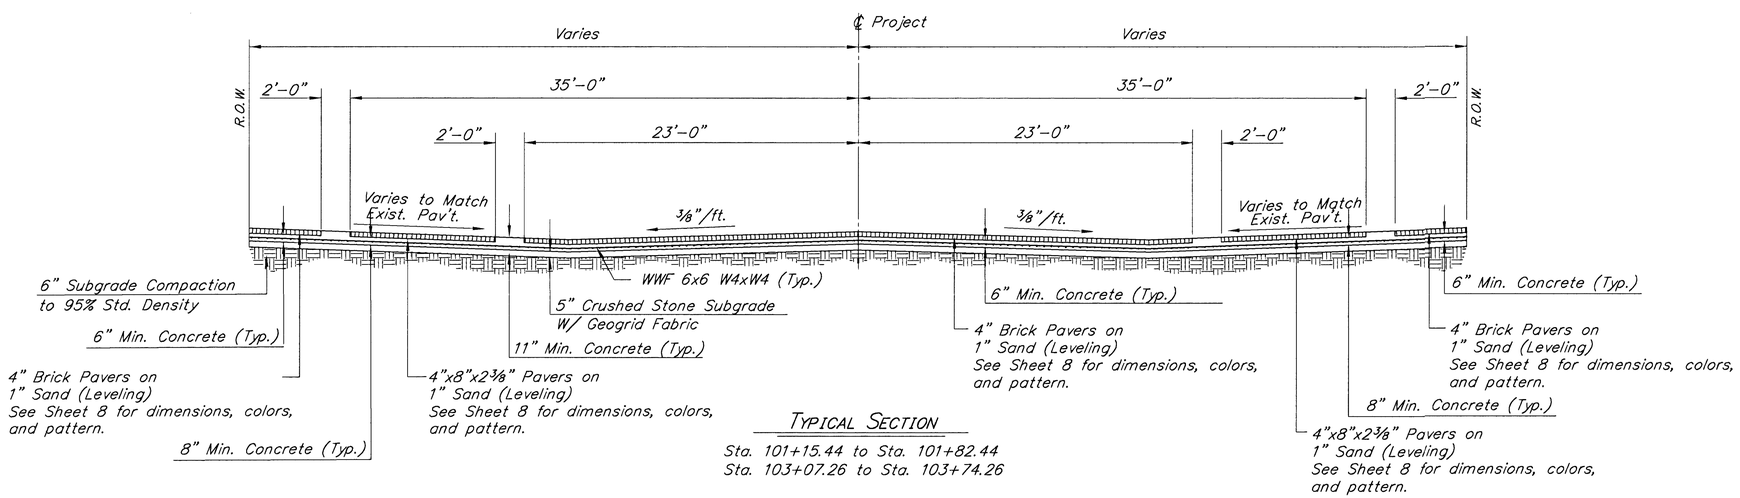

TYPICAL SECTION

Sta. 101+15.44 to Sta. 101+82.44
Sta. 103+07.26 to Sta. 103+74.26

CITY OF WICHITA

FIRST STREET

TYPICAL SECTIONS

Booker ASSOCIATES INC. OF KANSAS
Wichita Kansas

SCALE	DATE	DWG. NO.
	MAY, 1997	K9540

Last Plot-Date: 11/07/96 Plot-Time: 9:22 A.M.

SURV.	PLOT CADD	DES.	DR. RC/MGC	TR.	CKD.	APP.

F:\K9540\DETAIL2
SCALE 1"=5'