SHEET NO.	TOTAL SHEETS
25	35

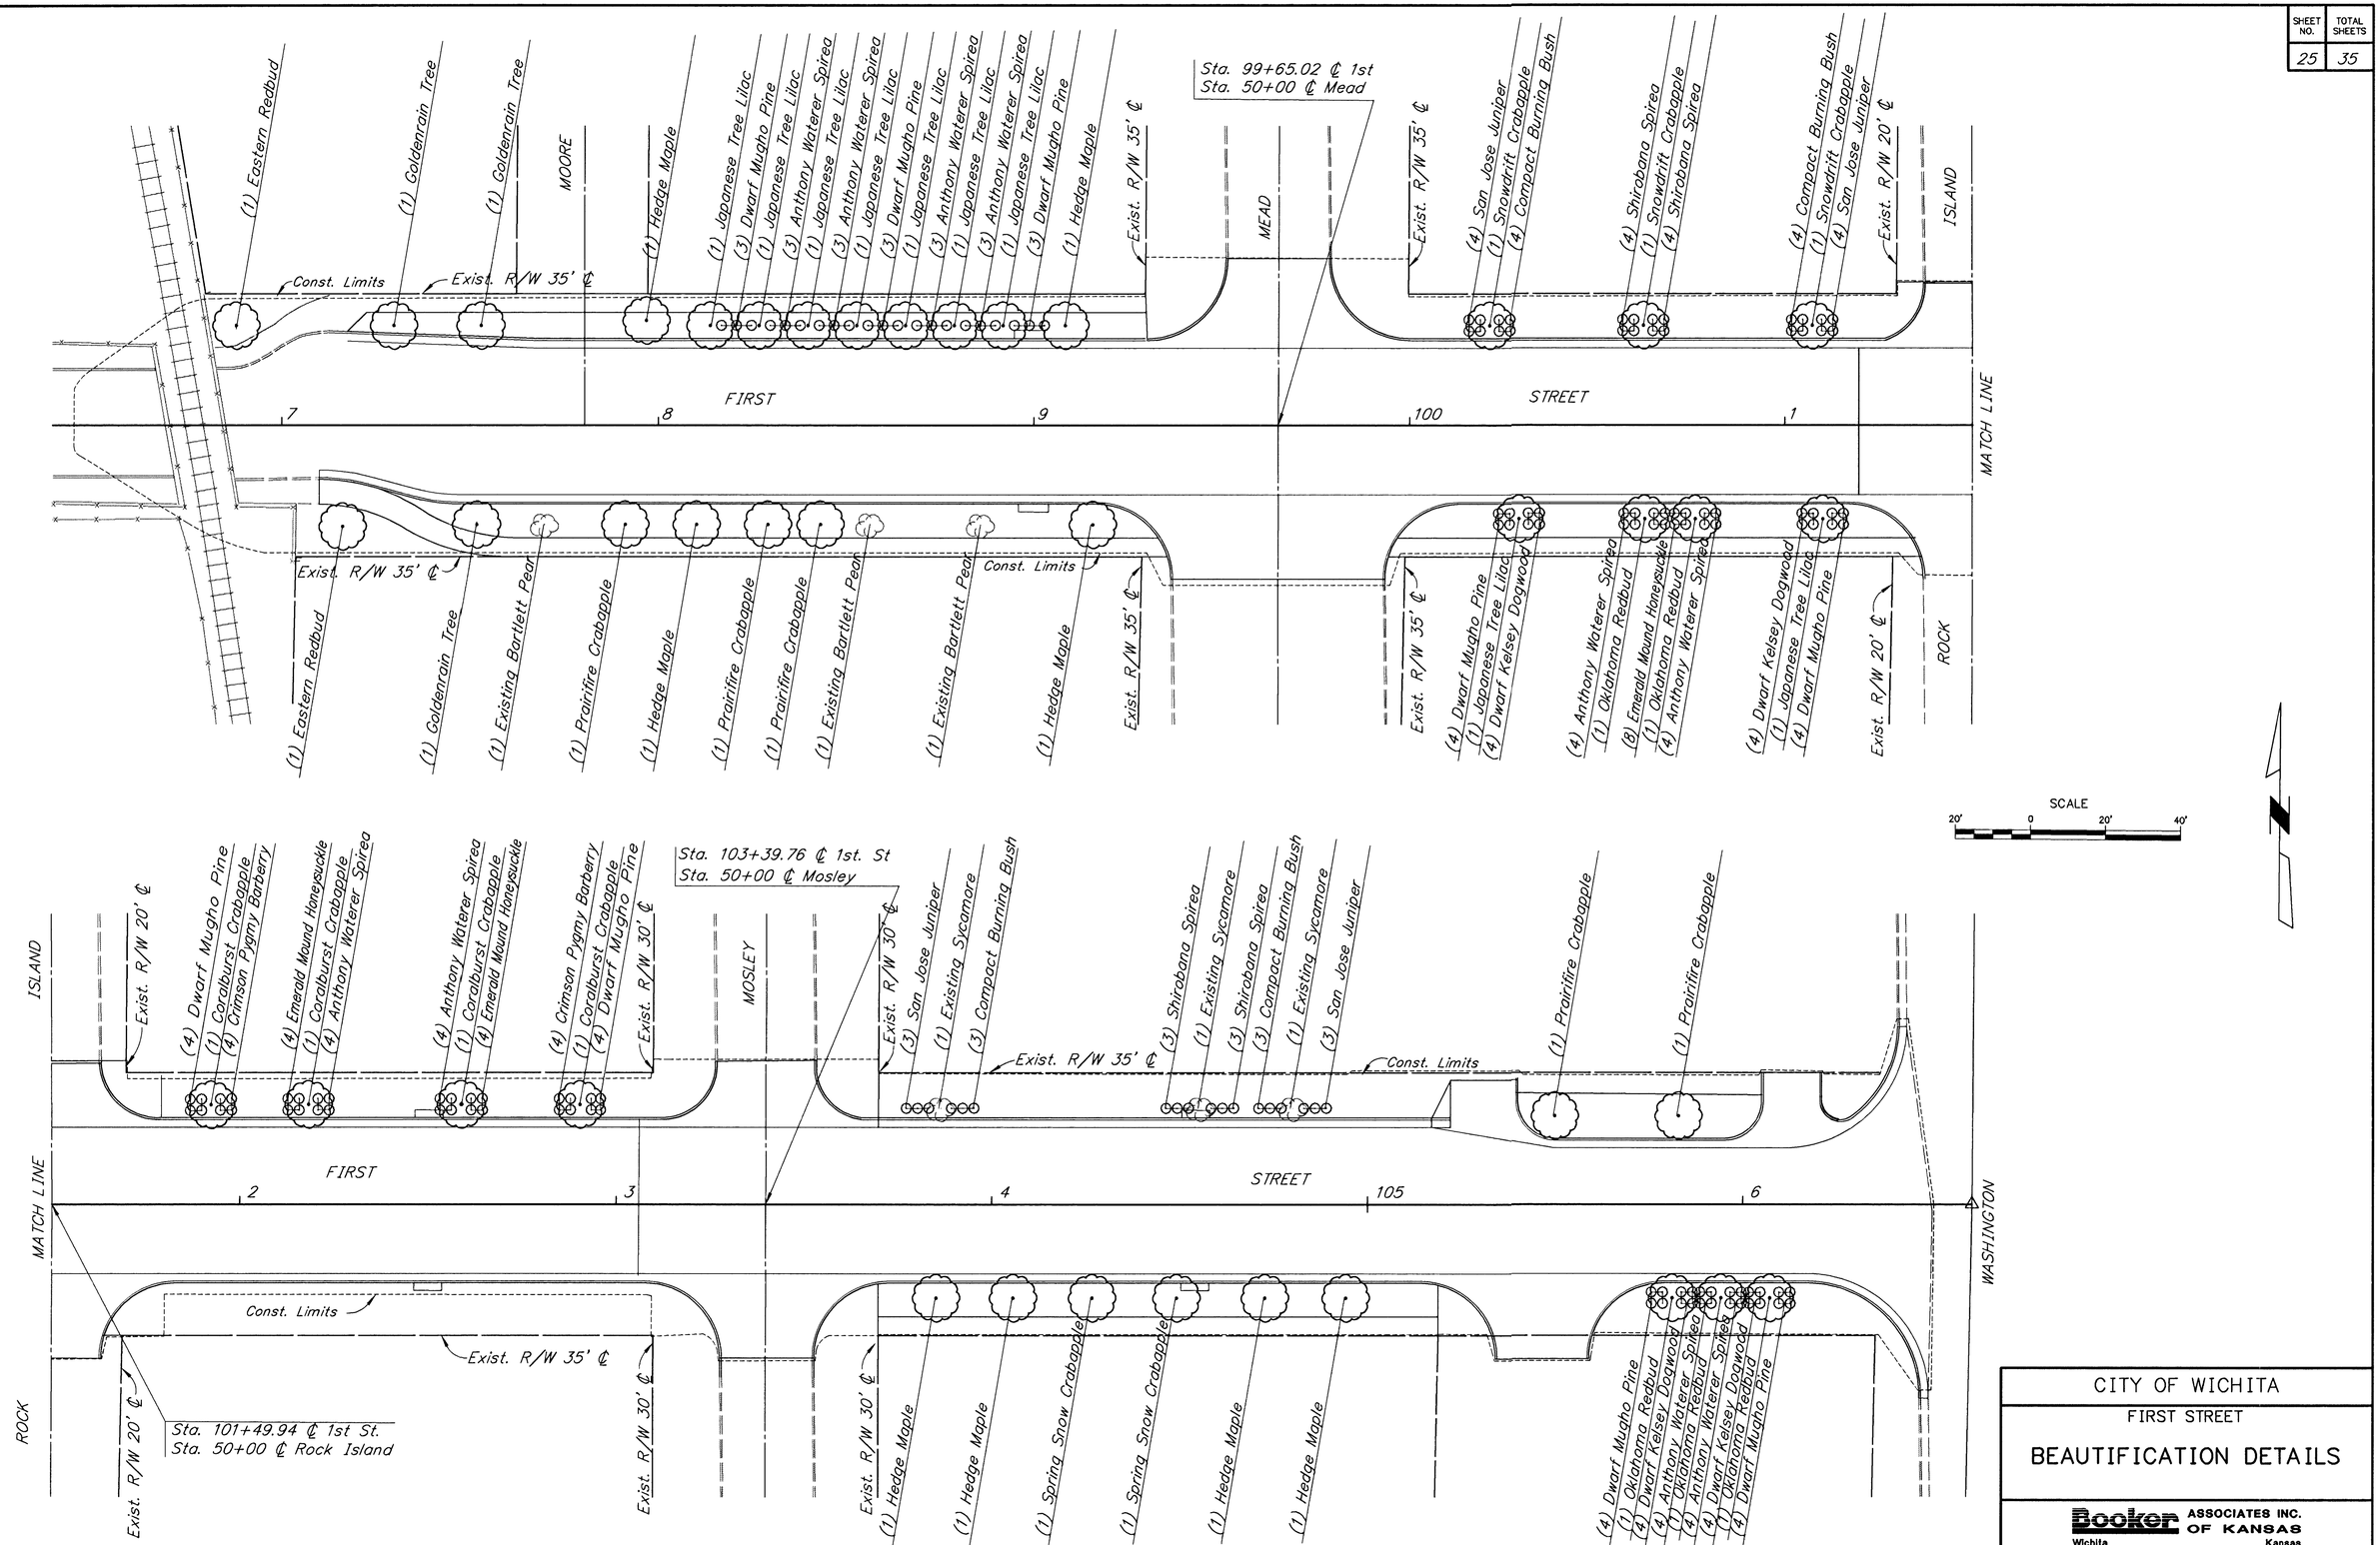

Last Plot-Date: 11/07/96 Plot-Time: 8:25 A.M.

SURV.	PLOT CADD	DES.	DR.	TR.	CKD.	APP.

F:\K9540\LANDSK1
SCALE: 1"=20'

CITY OF WICHITA

FIRST STREET

BEAUTIFICATION DETAILS

Booker ASSOCIATES INC. OF KANSAS
Wichita Kansas

SCALE	DATE	DWG. NO.
Noted	MAY, 1997	K9540