S. SENECA 48TH TO 58TH
IMPROVEMENTS, IVC
PAVING CROSS SECTIONS

FINAL SURVEY	BY	DATE
SURVEYED		
PLOTTED		
TEMPLATE		
NOTE BOOK AREAS		
NO AREAS CHECKED		

ORIGINAL SURVEY	BY	DATE
SURVEYED		
PLOTTED		
TEMPLATE		
NOTE BOOK AREAS		
NO AREAS CHECKED		

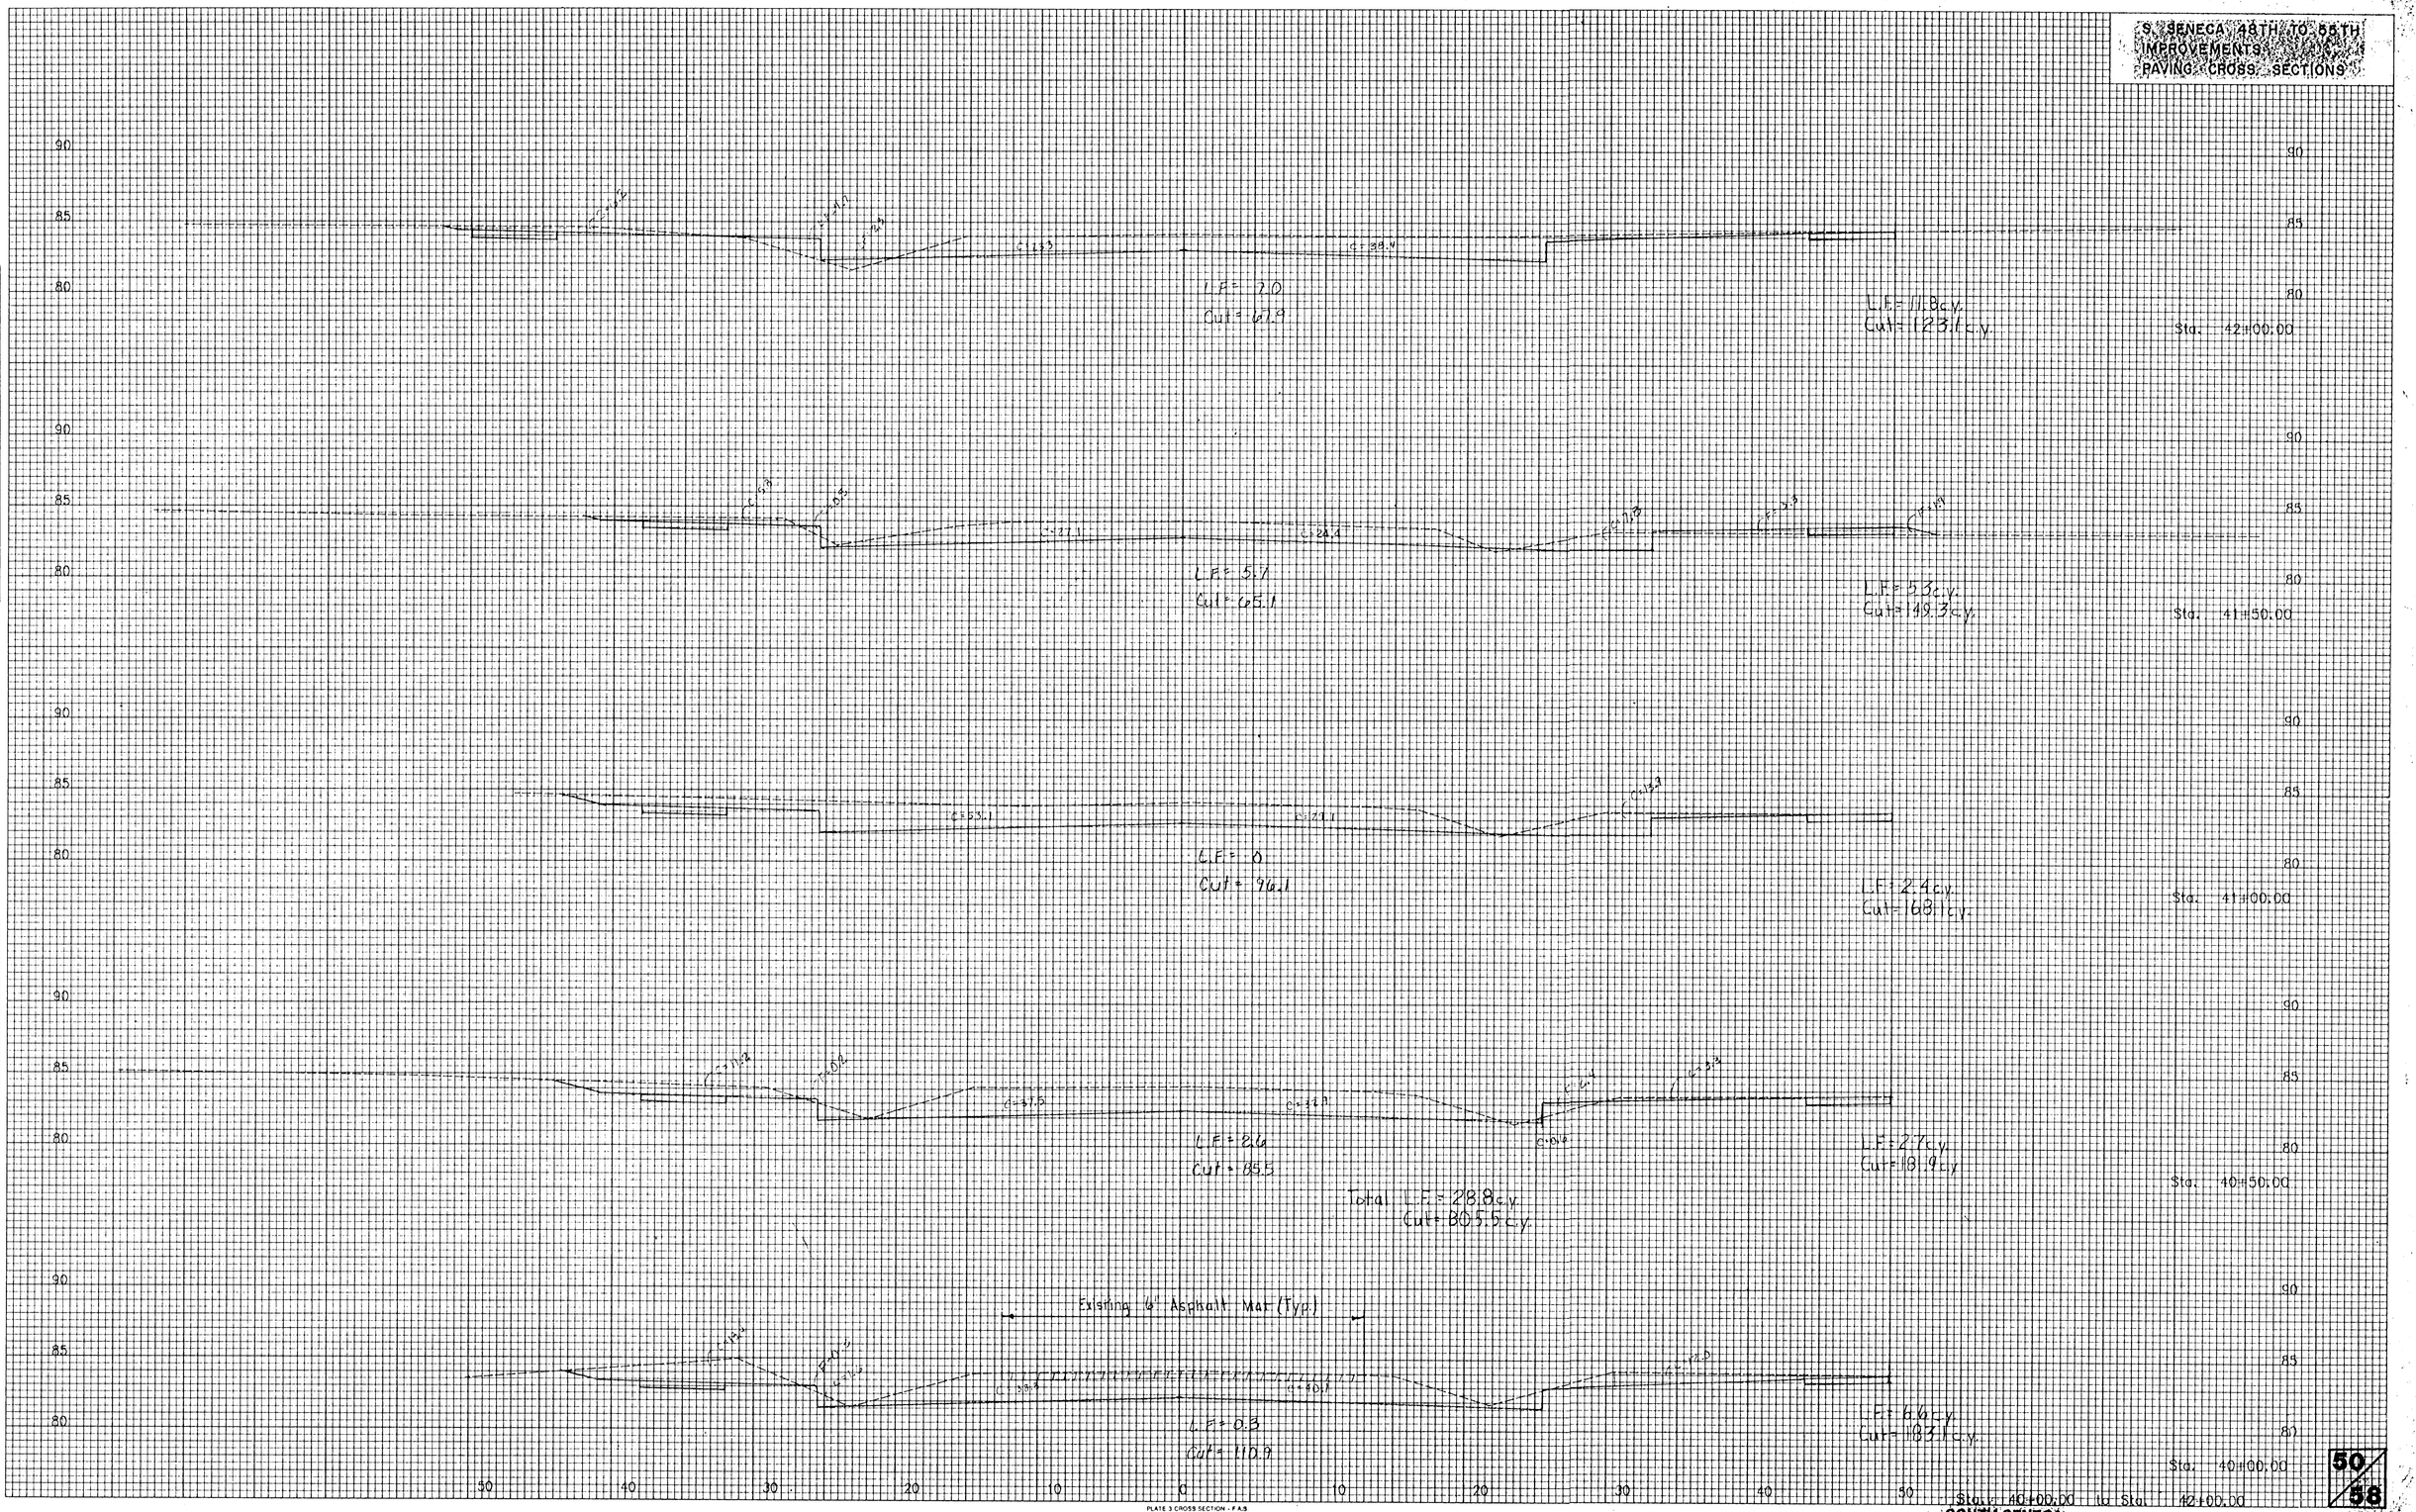


PLATE 3 CROSS SECTION - F.A.S.

50/58

SOUTH SENECA
MKLG-PKG3-88-03115-E

13